WASHINGTON METROPOLITAN AREA TRANSIT AUTHORITY

FARRAGUT NORTH & FARRAGUT WEST
PEDESTRIAN PASSAGEWAY

AUGUST 23, 2004

KGP DESIGN STUDIO
PARSONS TRANPORTATION GROUP

DRAWING INDEX

A1 – OVERALL SITE PLAN
A2 – UTILITIES PLAN
A3 – TUNNEL PASSAGEWAY PLAN OPTION 1
A4 – TUNNEL PASSAGEWAY PLAN OPTION 2 (W/ MOVING WALKWAY)
A5 – TUNNEL PASSAGEWAY PLAN OPTION 3 (W/ RETAIL)
A6 – FARRAGUT NORTH – PLATFORM PLAN
A7 – FARRAGUT NORTH – PASSAGE PLAN
A8 – FARRAGUT WEST – PLATFORM PLAN
A9 – FARRAGUT WEST – PASSAGE PLAN
A10 – TUNNEL SECTIONS
A11 – PASSAGEWAY PERSPECTIVE – OPTION 3 (RETAIL)
A12 – PEDESTRIAN CONNECTION PERSPECTIVE – OPTION 3
A13 – PASSAGEWAY PERSPECTIVE – OPTION 1 (TYPICAL PASSAGEWAY)
A14 – PASSAGEWAY ENTRANCE PERSPECTIVE FROM FARRAGUT NORTH

APPENDIX

A1 – SITE PLAN ALTERNATIVE 1A
A2 – SITE PLAN ALTERNATIVE 1A – ENTRANCE OPTION
A3 – SITE PLAN ALTERNATIVE 1B
A4 – SITE PLAN ALTERNATIVE 1C
A5 – SITE PLAN ALTERNATIVE 1C – ENTRANCE OPTION
A6 – SITE PLAN ALTERNATIVE 2A
A7 – SITE PLAN ALTERNATIVE 2A – ENTRANCE OPTION
A8 – SITE PLAN ALTERNATIVE 2B
A9 – SITE PLAN ALTERNATIVE 2C
A10 – SITE PLAN ALTERNATIVE 2C – ENTRANCE OPTION
A11 – SITE PLAN ALTERNATIVE 1
A12 – SITE PLAN ALTERNATIVE 2
A13 – SITE PLAN ALTERNATIVE 1 – ELEVATION
A14 – ENLARGED PLAN ALTERNATIVE 1 STAIR/ESCALATOR COMBINATION
A15 – ENLARGED PLAN ALTERNATIVE 2 WIDE STAIR/ REMOTE ELEVATOR
A16 – ENLARGED PLAN ALTERNATIVE 3 – ESCALATOR/ STAIR COMBINATION
A17 – ENLARGED PLAN ALTERNATIVE 4 – BRIDGE/ STAIR COMBINATION
A18 – SECTIONS

KGP DESING STUDIO
PARSONS TRANPORTATION GROUP
DATE: 8/23/04

FARRAGUT NORTH & FARRAGUT WEST
PEDESTRIAN PASSAGEWAY
CONTENTS

WMATA
DWG A–0

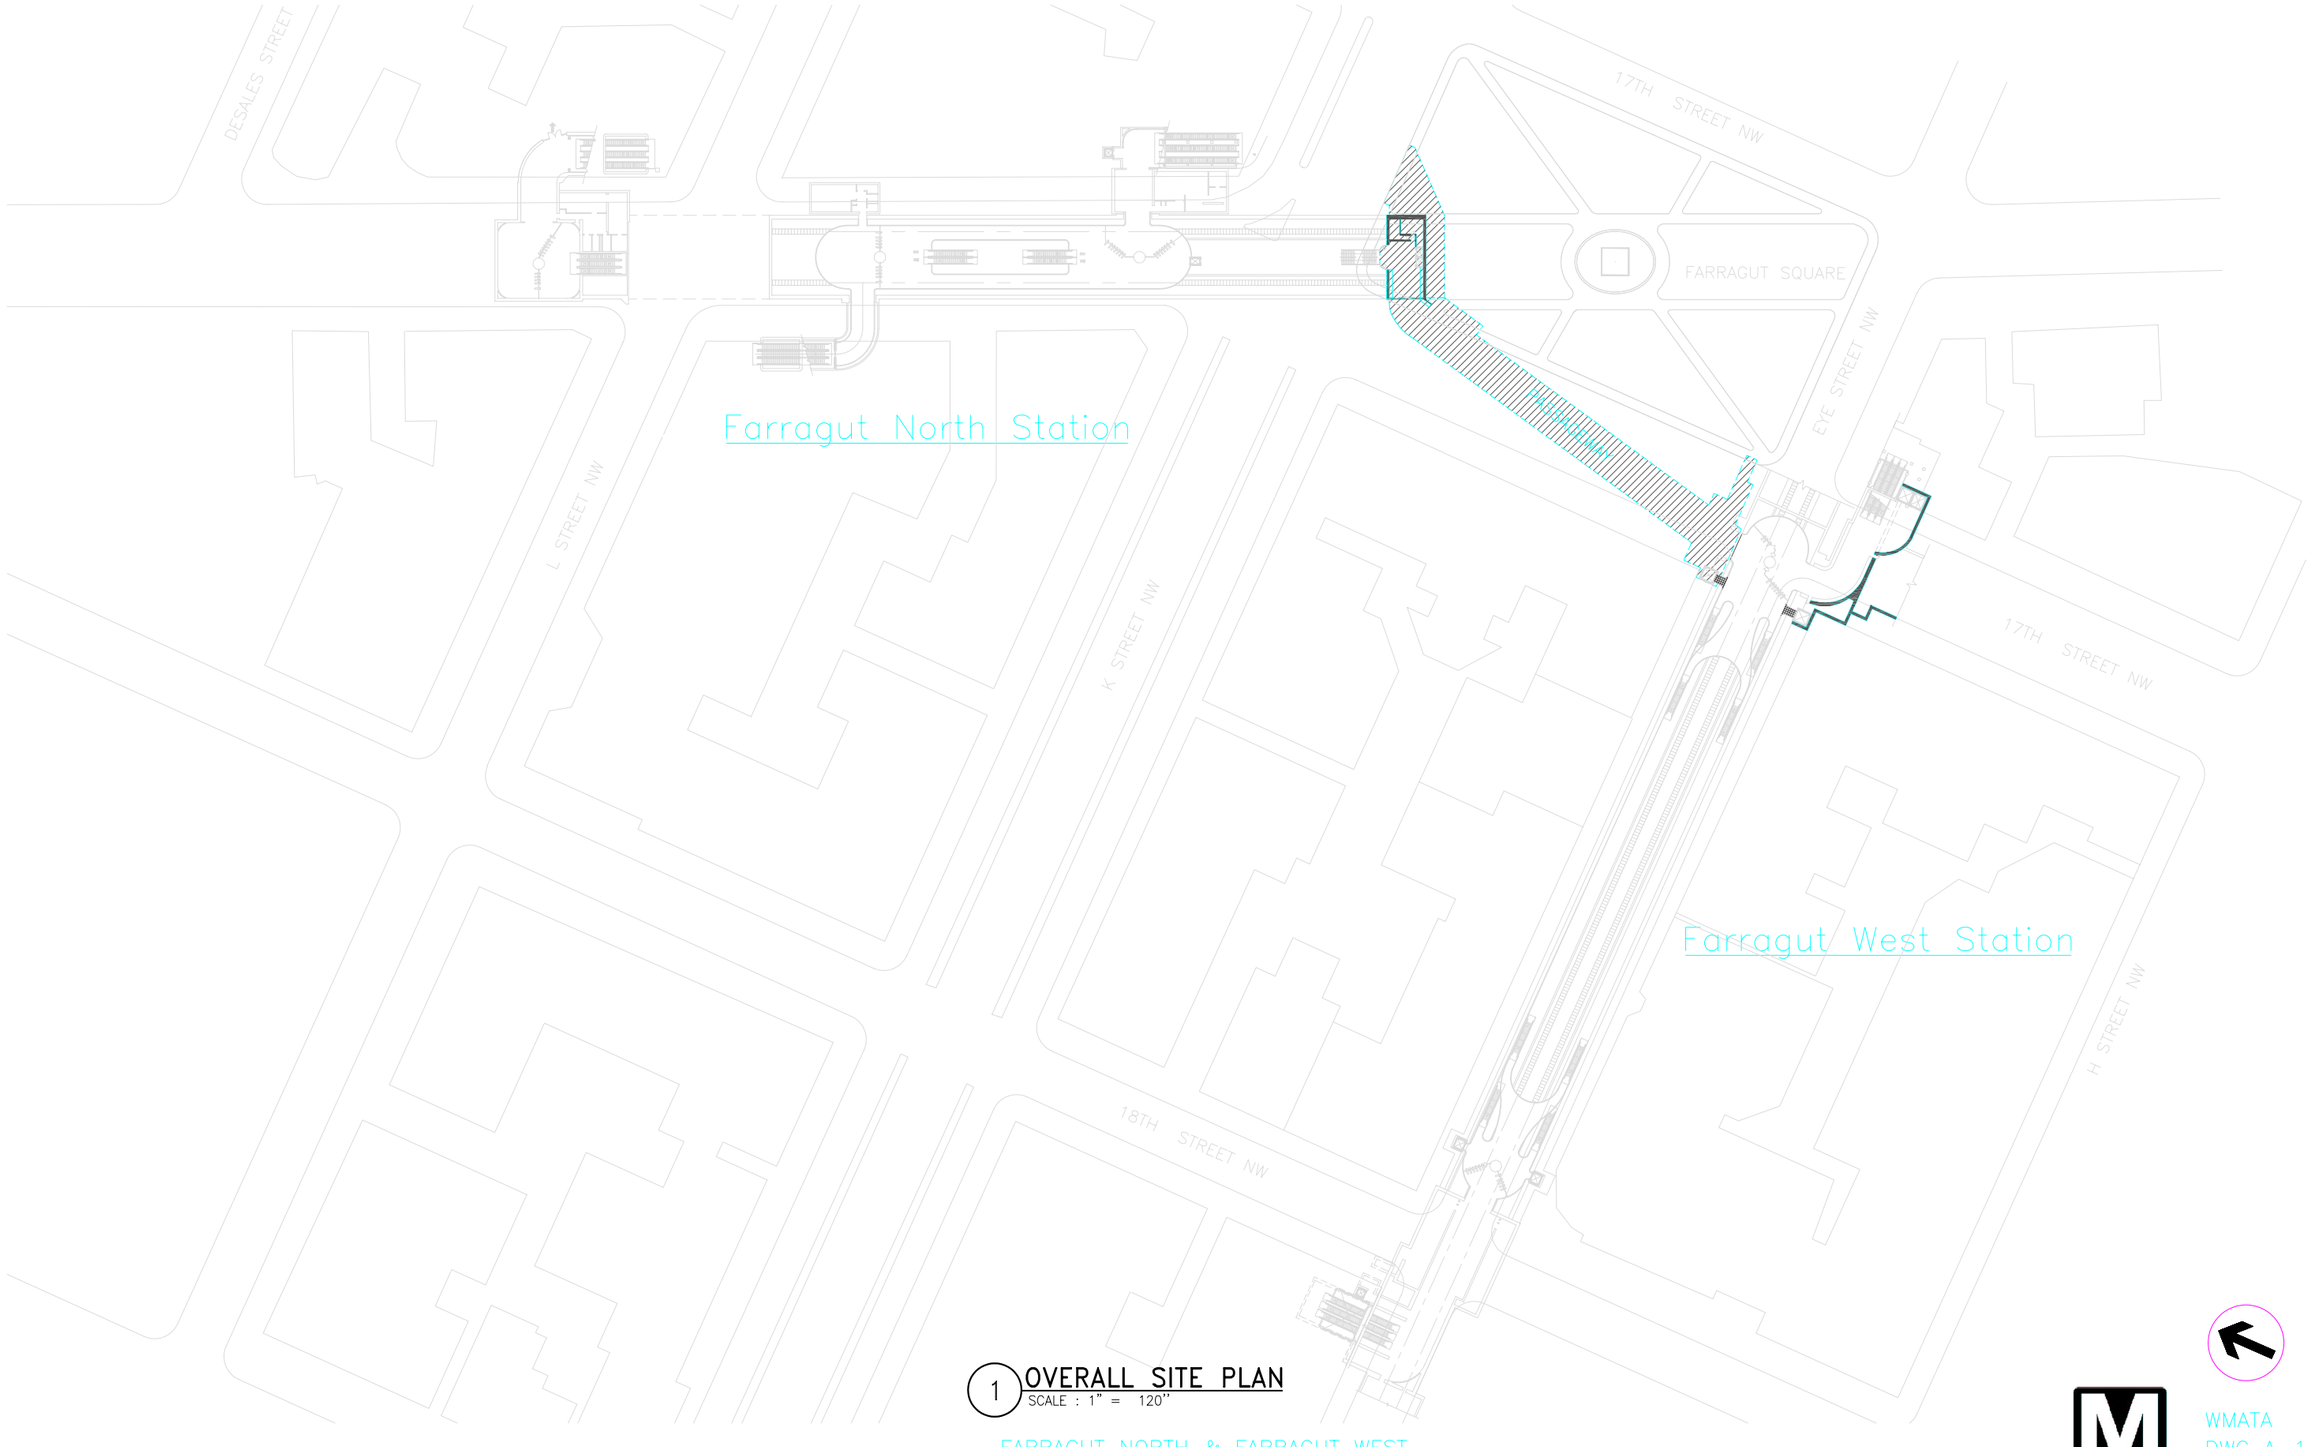

1 OVERALL SITE PLAN
SCALE : 1" = 120"

KGP DESIGN STUDIO
PARSONS TRANPORTATION GROUP
DATE: 8/23/04

FARRAGUT NORTH & FARRAGUT WEST
PEDESTRIAN PASSAGEWAY
SITE PLAN

WMATA
DWG A-1

30 0 30 60

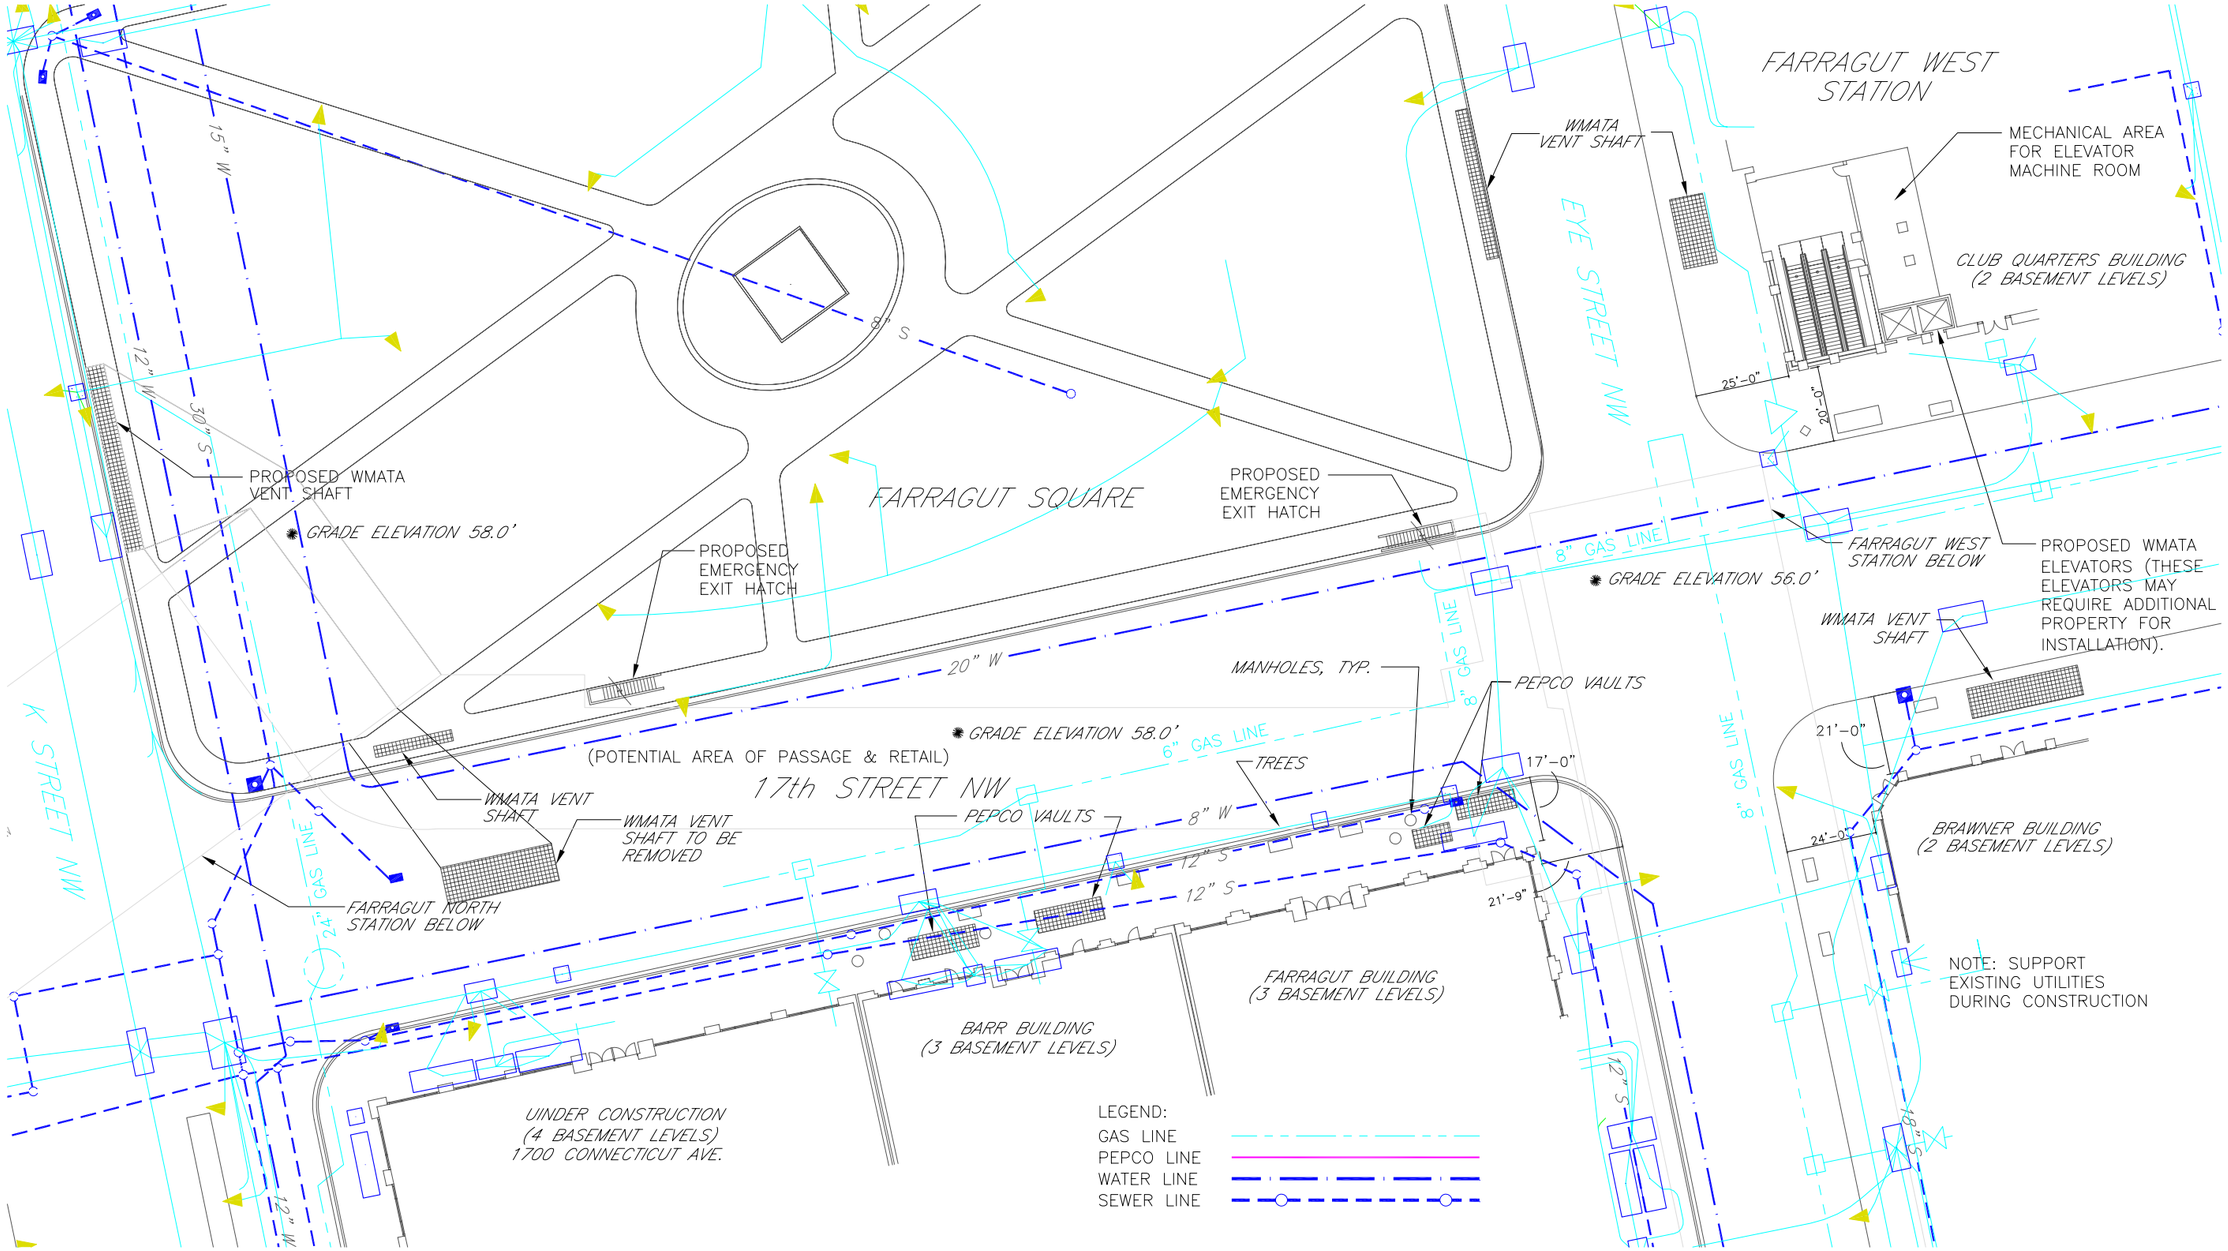

1 UTILITIES PLAN

SCALE : 1" = 40'

KGP DESIGN STUDIO
PARSONS TRANPORTATION GROUP
DATE: 8/23/04

FARRAGUT NORTH & FARRAGUT WEST
PEDESTRIAN PASSAGEWAY
UTILITIES PLAN

WMATA
DWG A-2

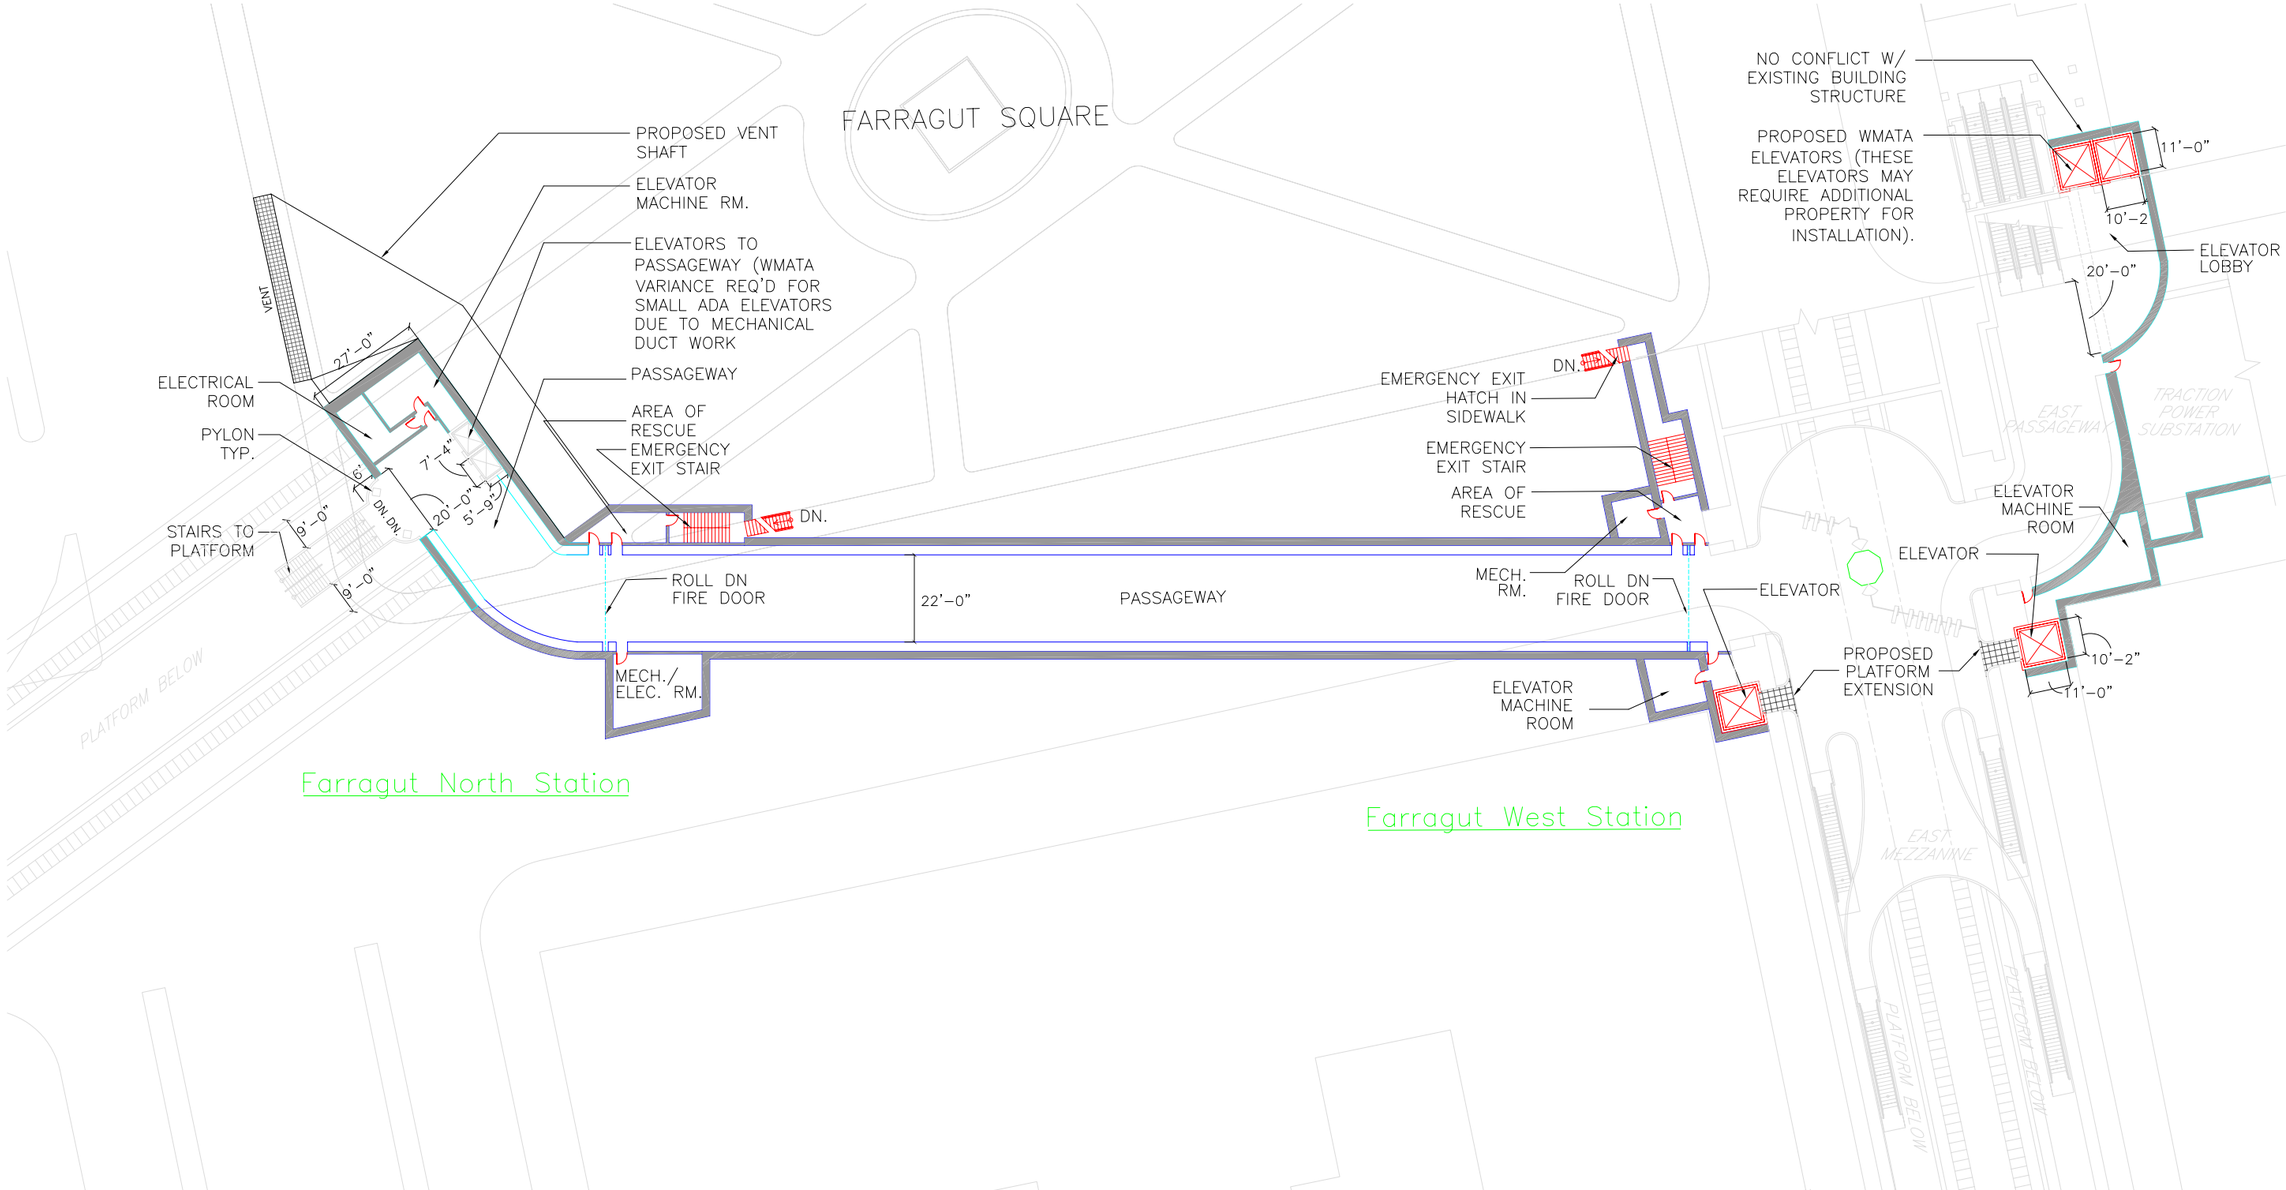

1 TUNNEL PASSAGEWAY PLAN – OPTION 1
SCALE : 1" = 40'

KGP DESIGN STUDIO
PARSONS TRANPORTATION GROUP
DATE: 8/23/04

FARRAGUT NORTH & FARRAGUT WEST
PEDESTRIAN PASSAGEWAY
ALTERNATIVE 1 – PLAN (PASSAGEWAY OPTION)

WMATA
DWG A-3
10 0 10 20

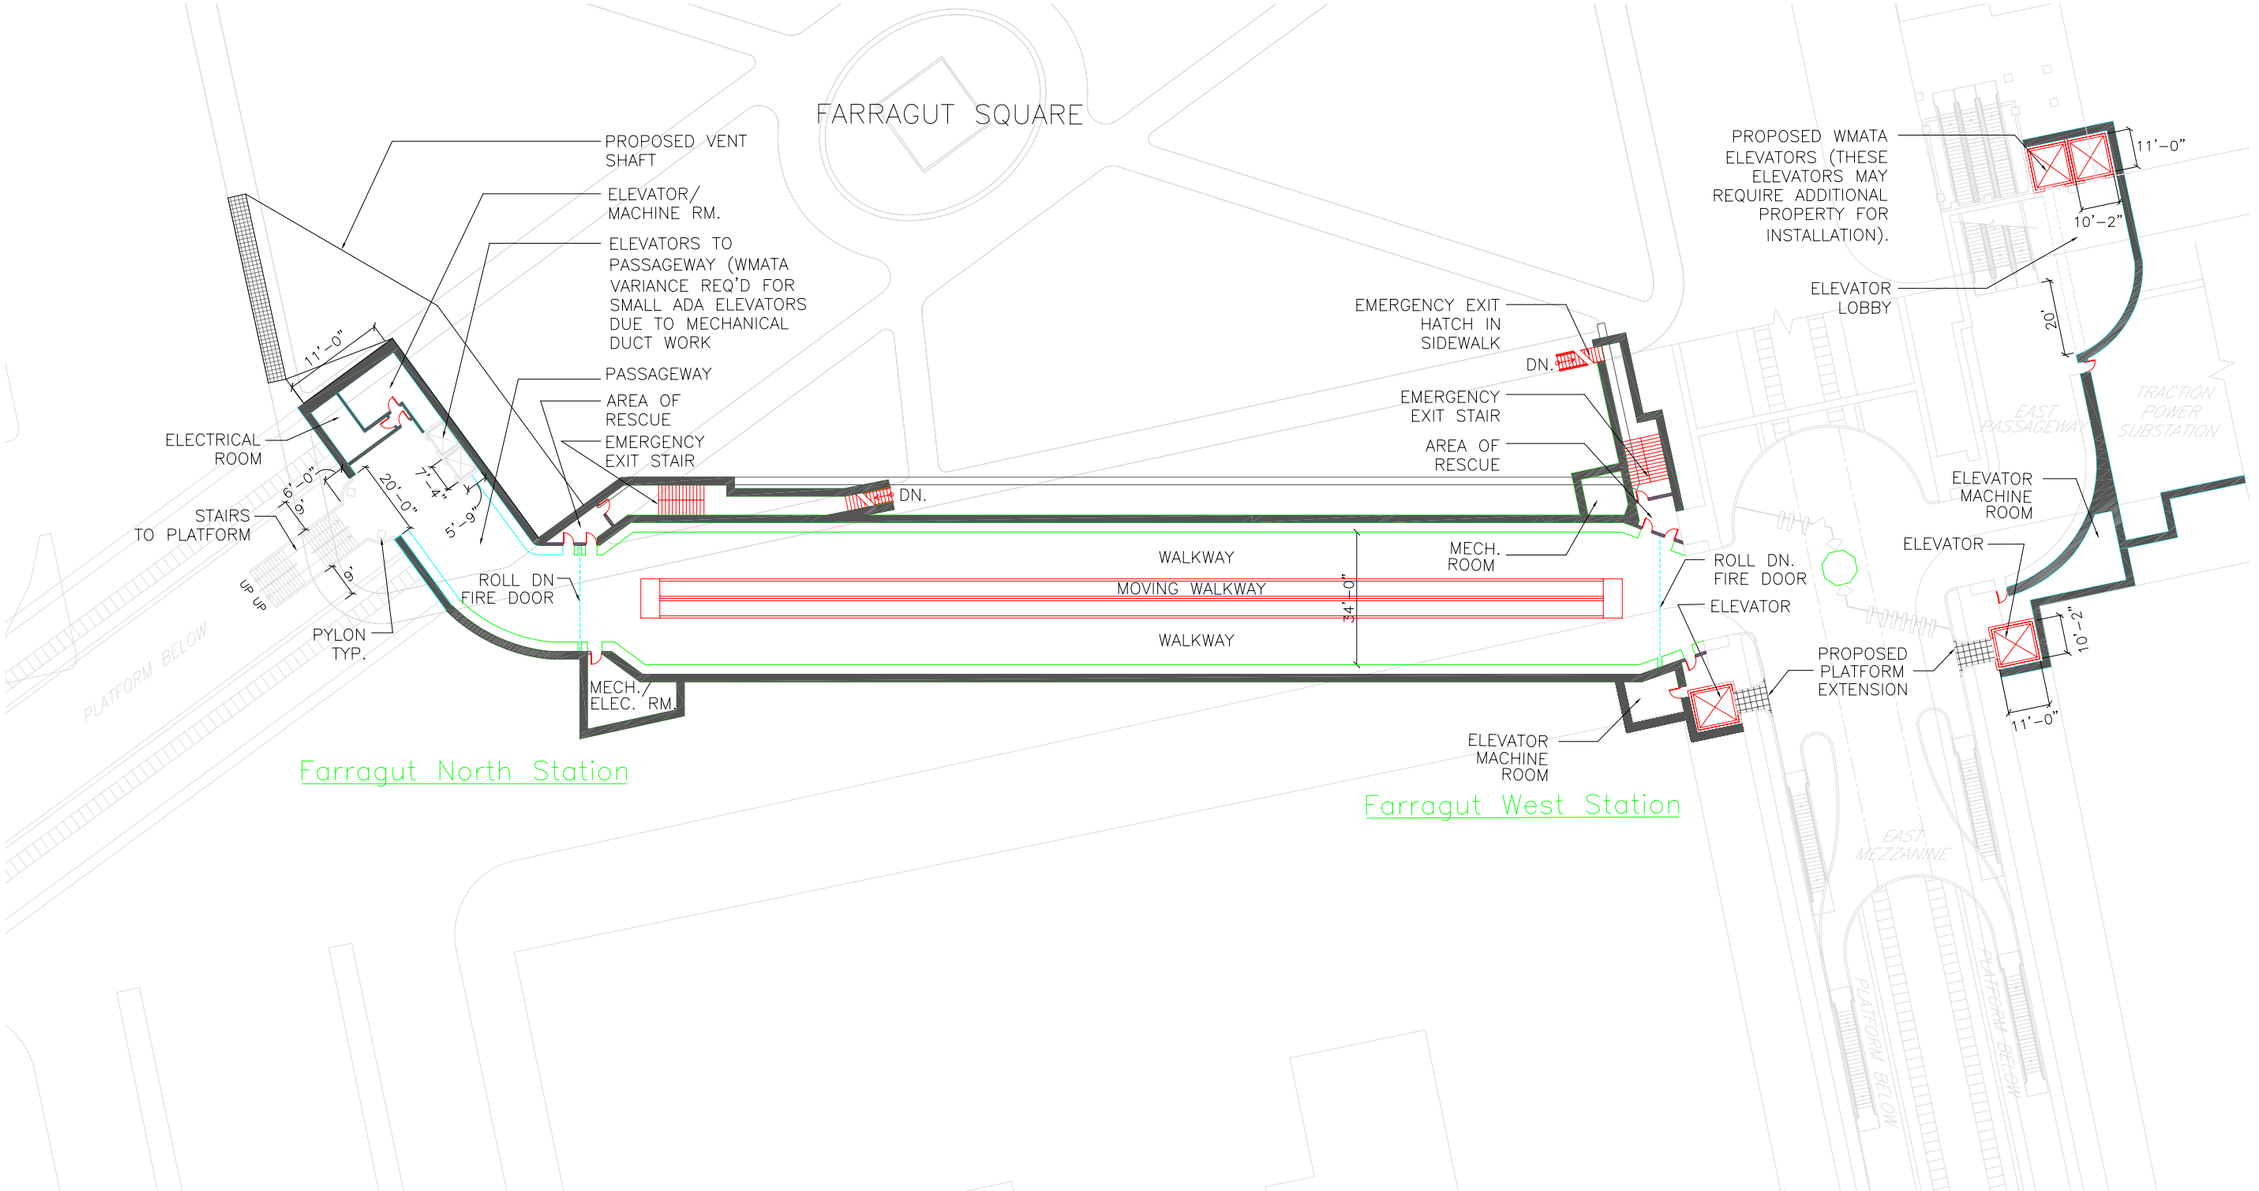

1 TUNNEL PASSAGE PLAN – OPTION 2 (W/ MOVING WALKWAY)
SCALE : 1" = 20'

KGP DESIGN STUDIO
PARSONS TRANPORTATION GROUP
DATE: 8/23/04

FARRAGUT NORTH & FARRAGUT WEST
PEDESTRIAN PASSAGEWAY
ALERNATIVE 2 – PLAN (MOVING WALKWAY OPTION)

WMATA
DWG A–4

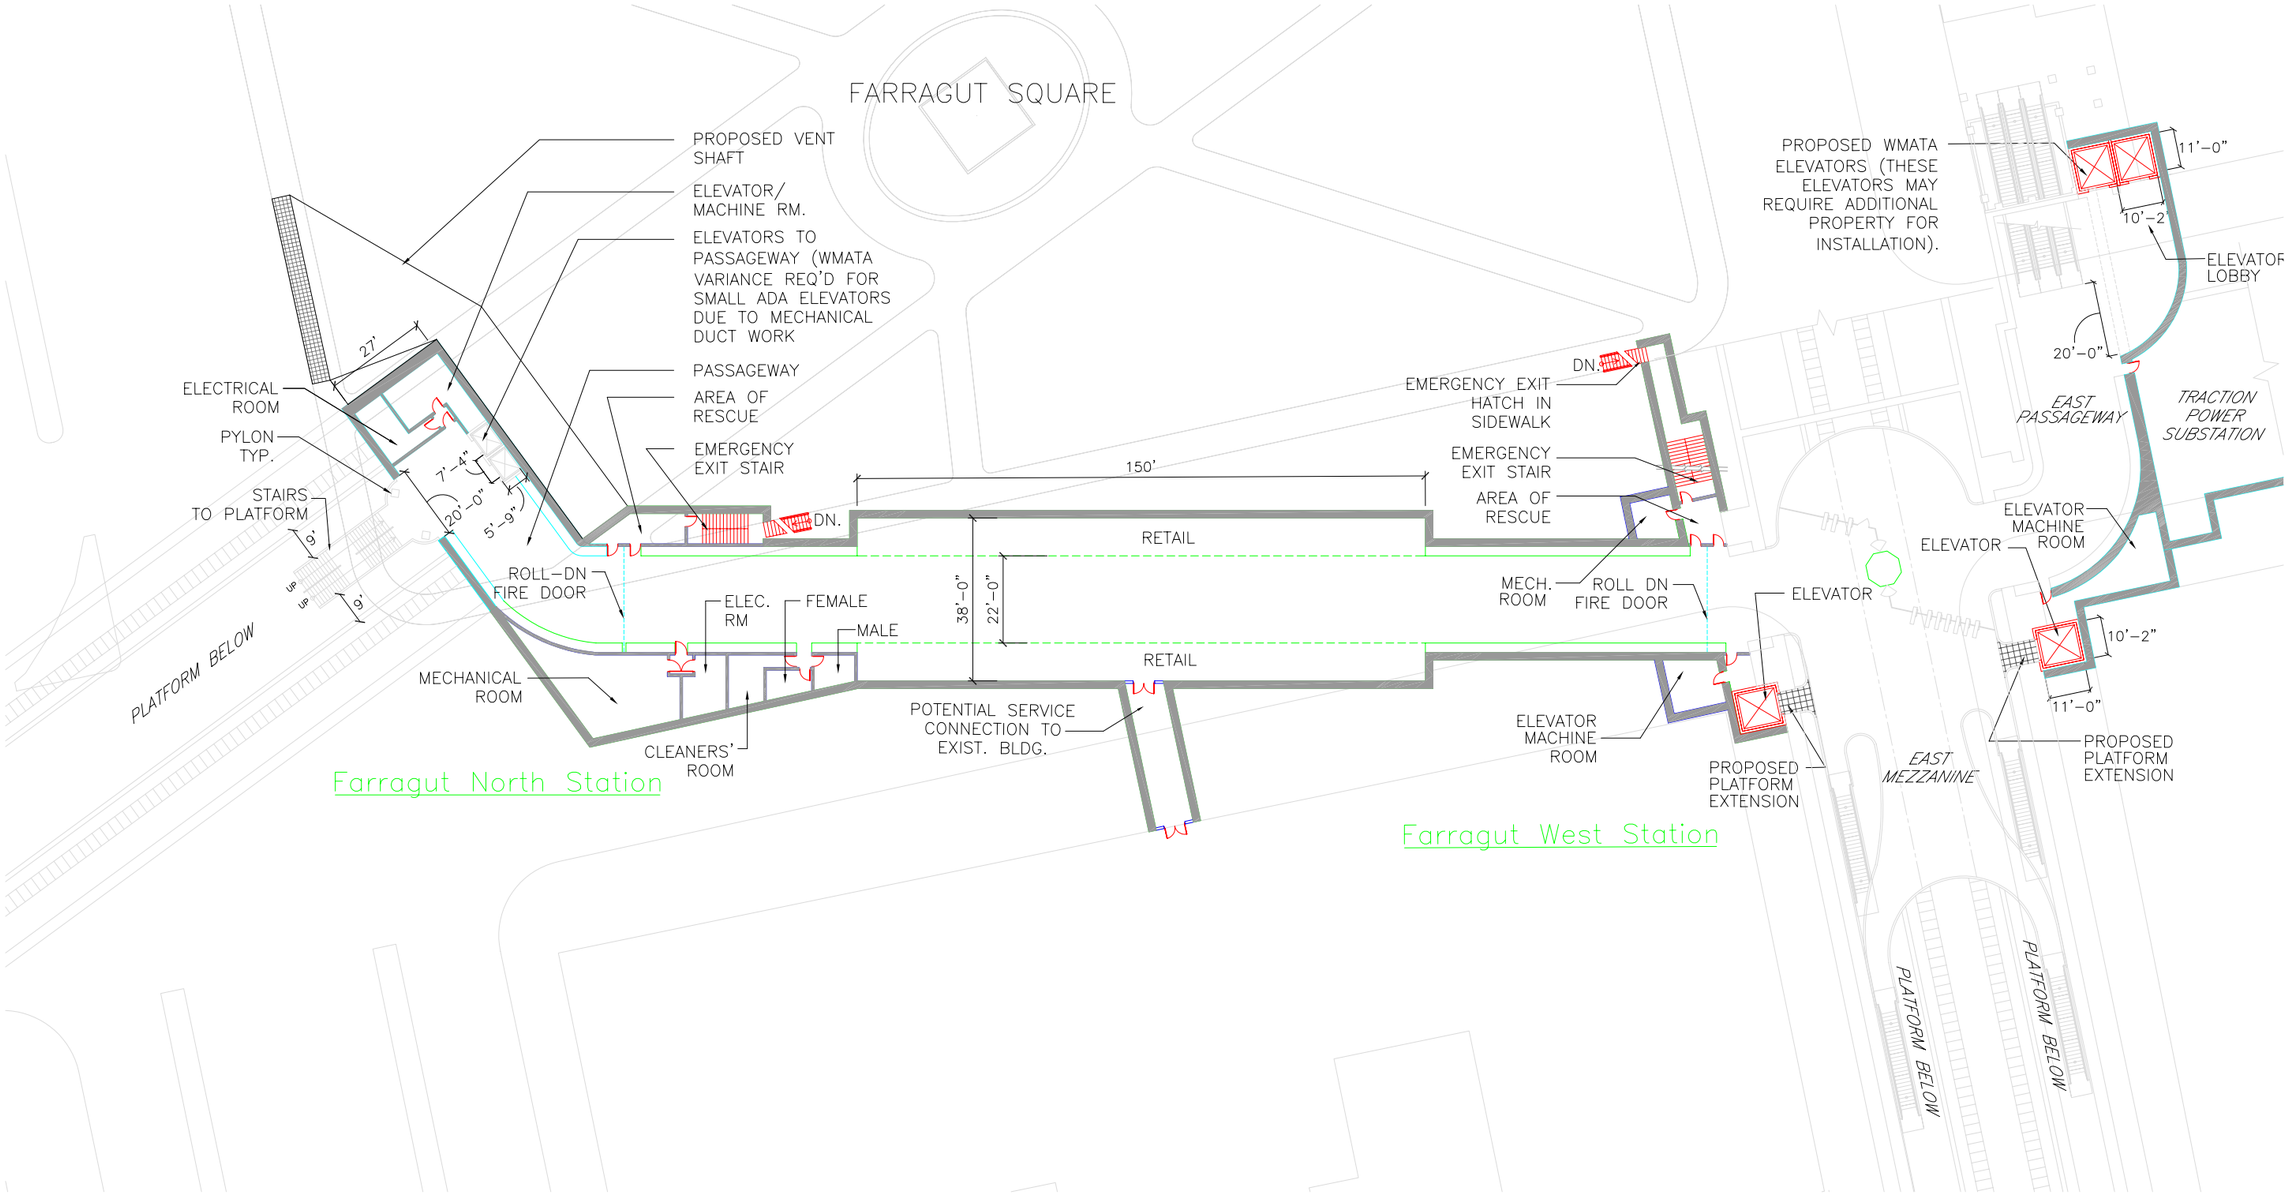

1 TUNNEL PASSAGEWAY PLAN – OPTION 3 (W/ RETAIL)

SCALE : 1" = 40'

KGP DESIGN STUDIO
PARSONS TRANPORTATION GROUP
DATE: 8/23/04

FARRAGUT NORTH & FARRAGUT WEST
PEDESTRIAN PASSAGEWAY
ALTERNATIVE 3 – PLAN (RETAIL OPTION)

WMATA
DWG A-5

10 0 10 20

2 FARRAGUT NORTH – PLATFORM SECTION
SCALE : 1/8" = 1'-0"

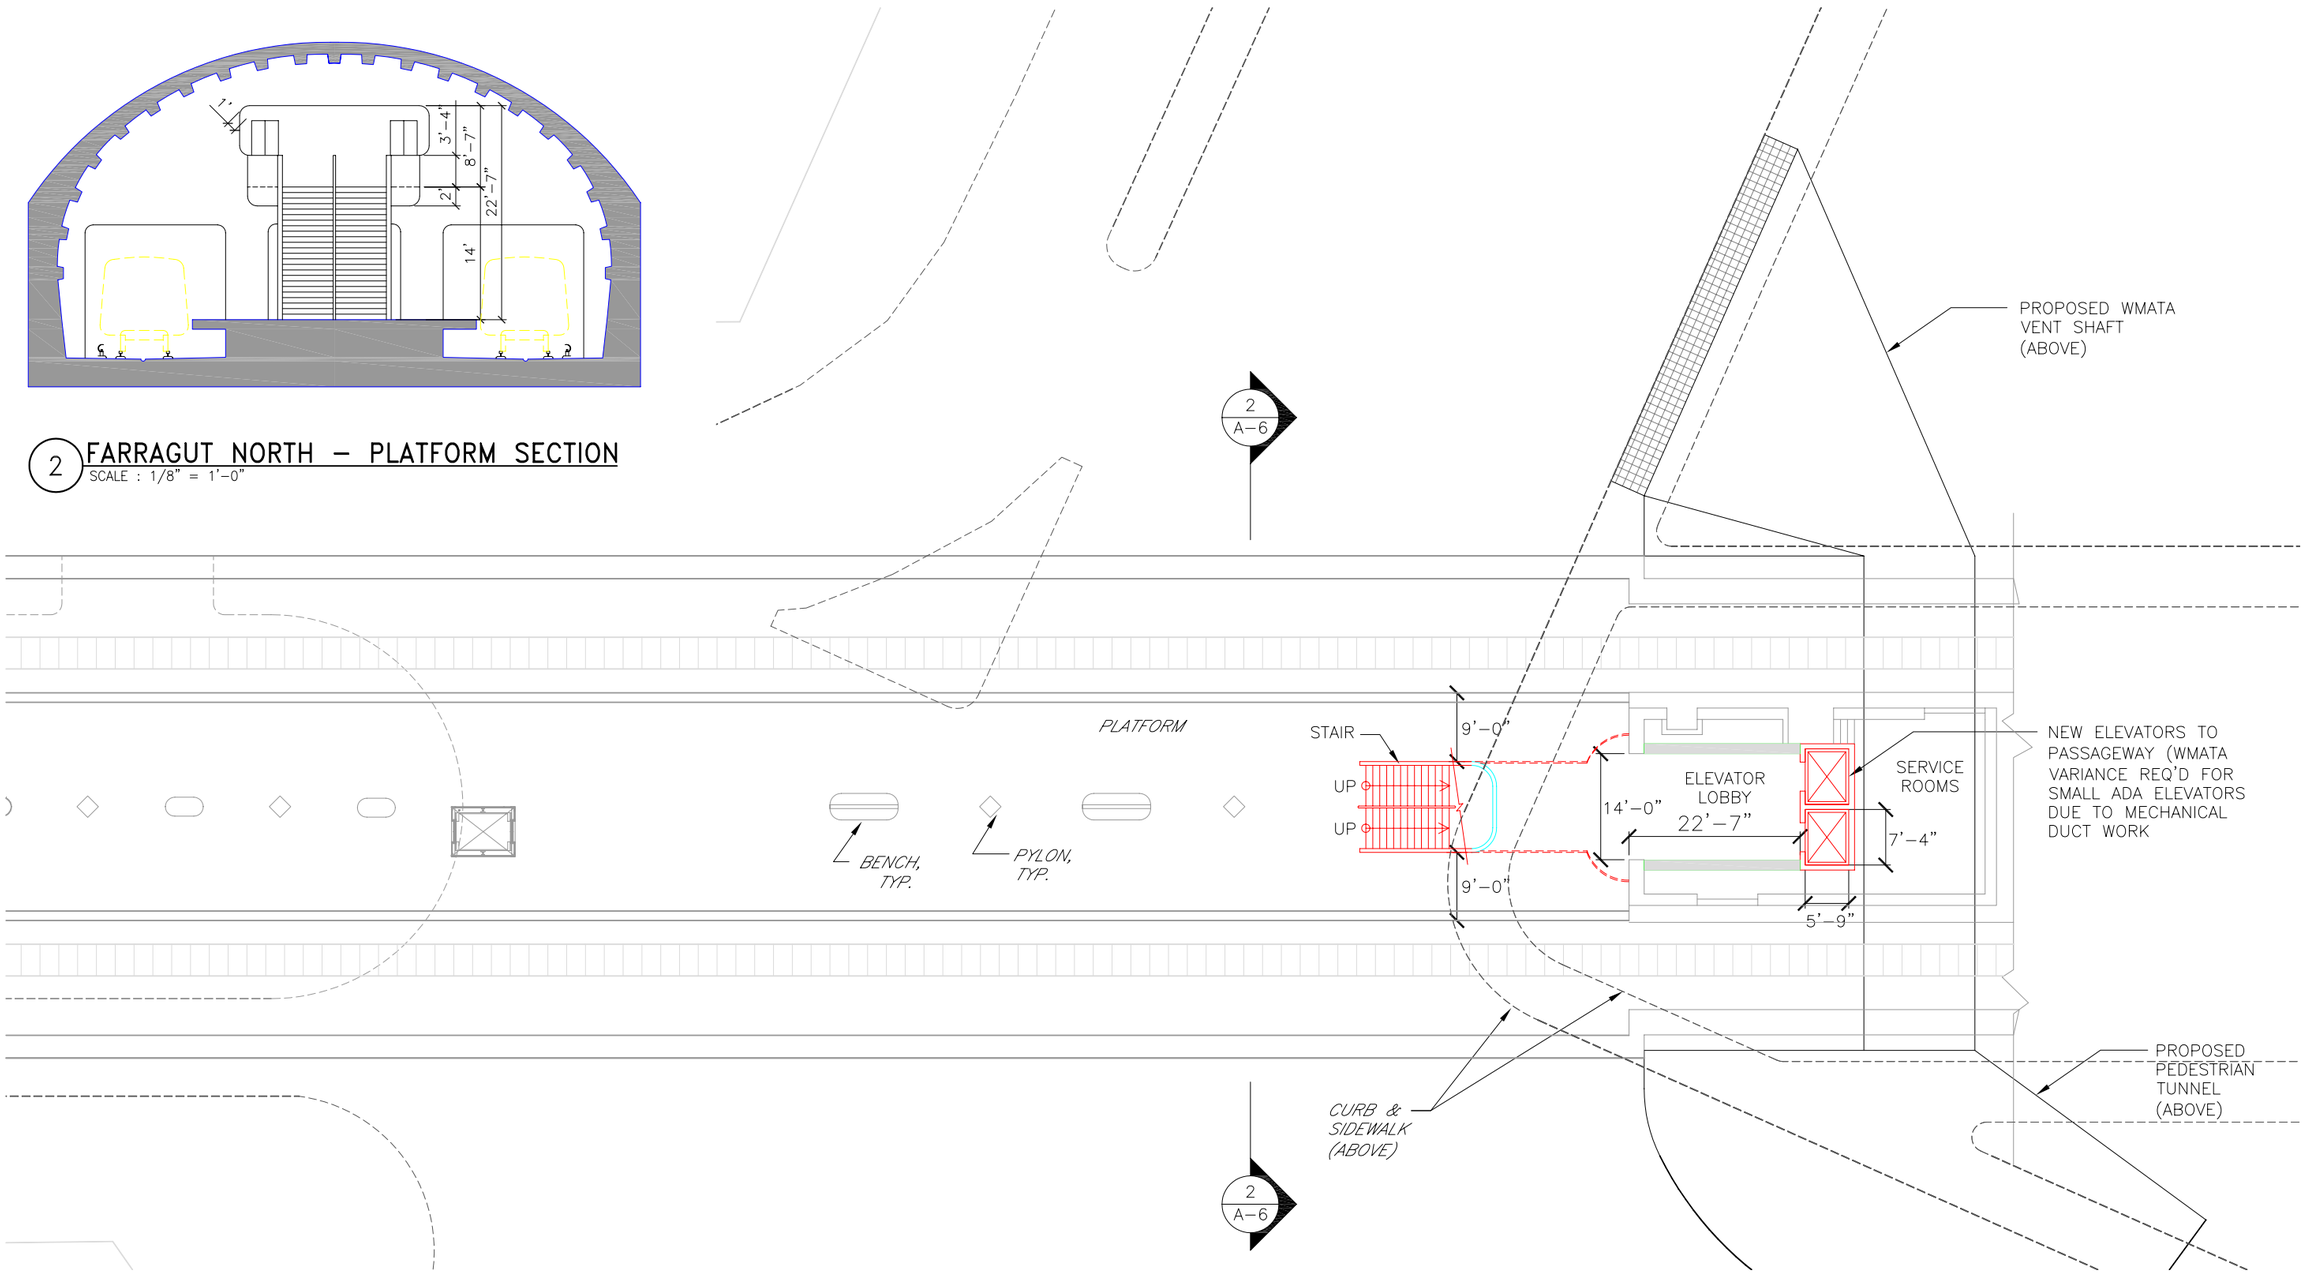

1 FARRAGUT NORTH – PLATFORM PLAN
SCALE : 1" = 20'

KGP DESIGN STUDIO
PARSONS TRANPORTATION GROUP
DATE: 8/23/04

FARRAGUT NORTH & FARRAGUT WEST
PEDESTRIAN PASSAGEWAY
FARRAGUT NORTH – PLATFORM PLAN

WMATA
DWG A-6
5 0 5 10

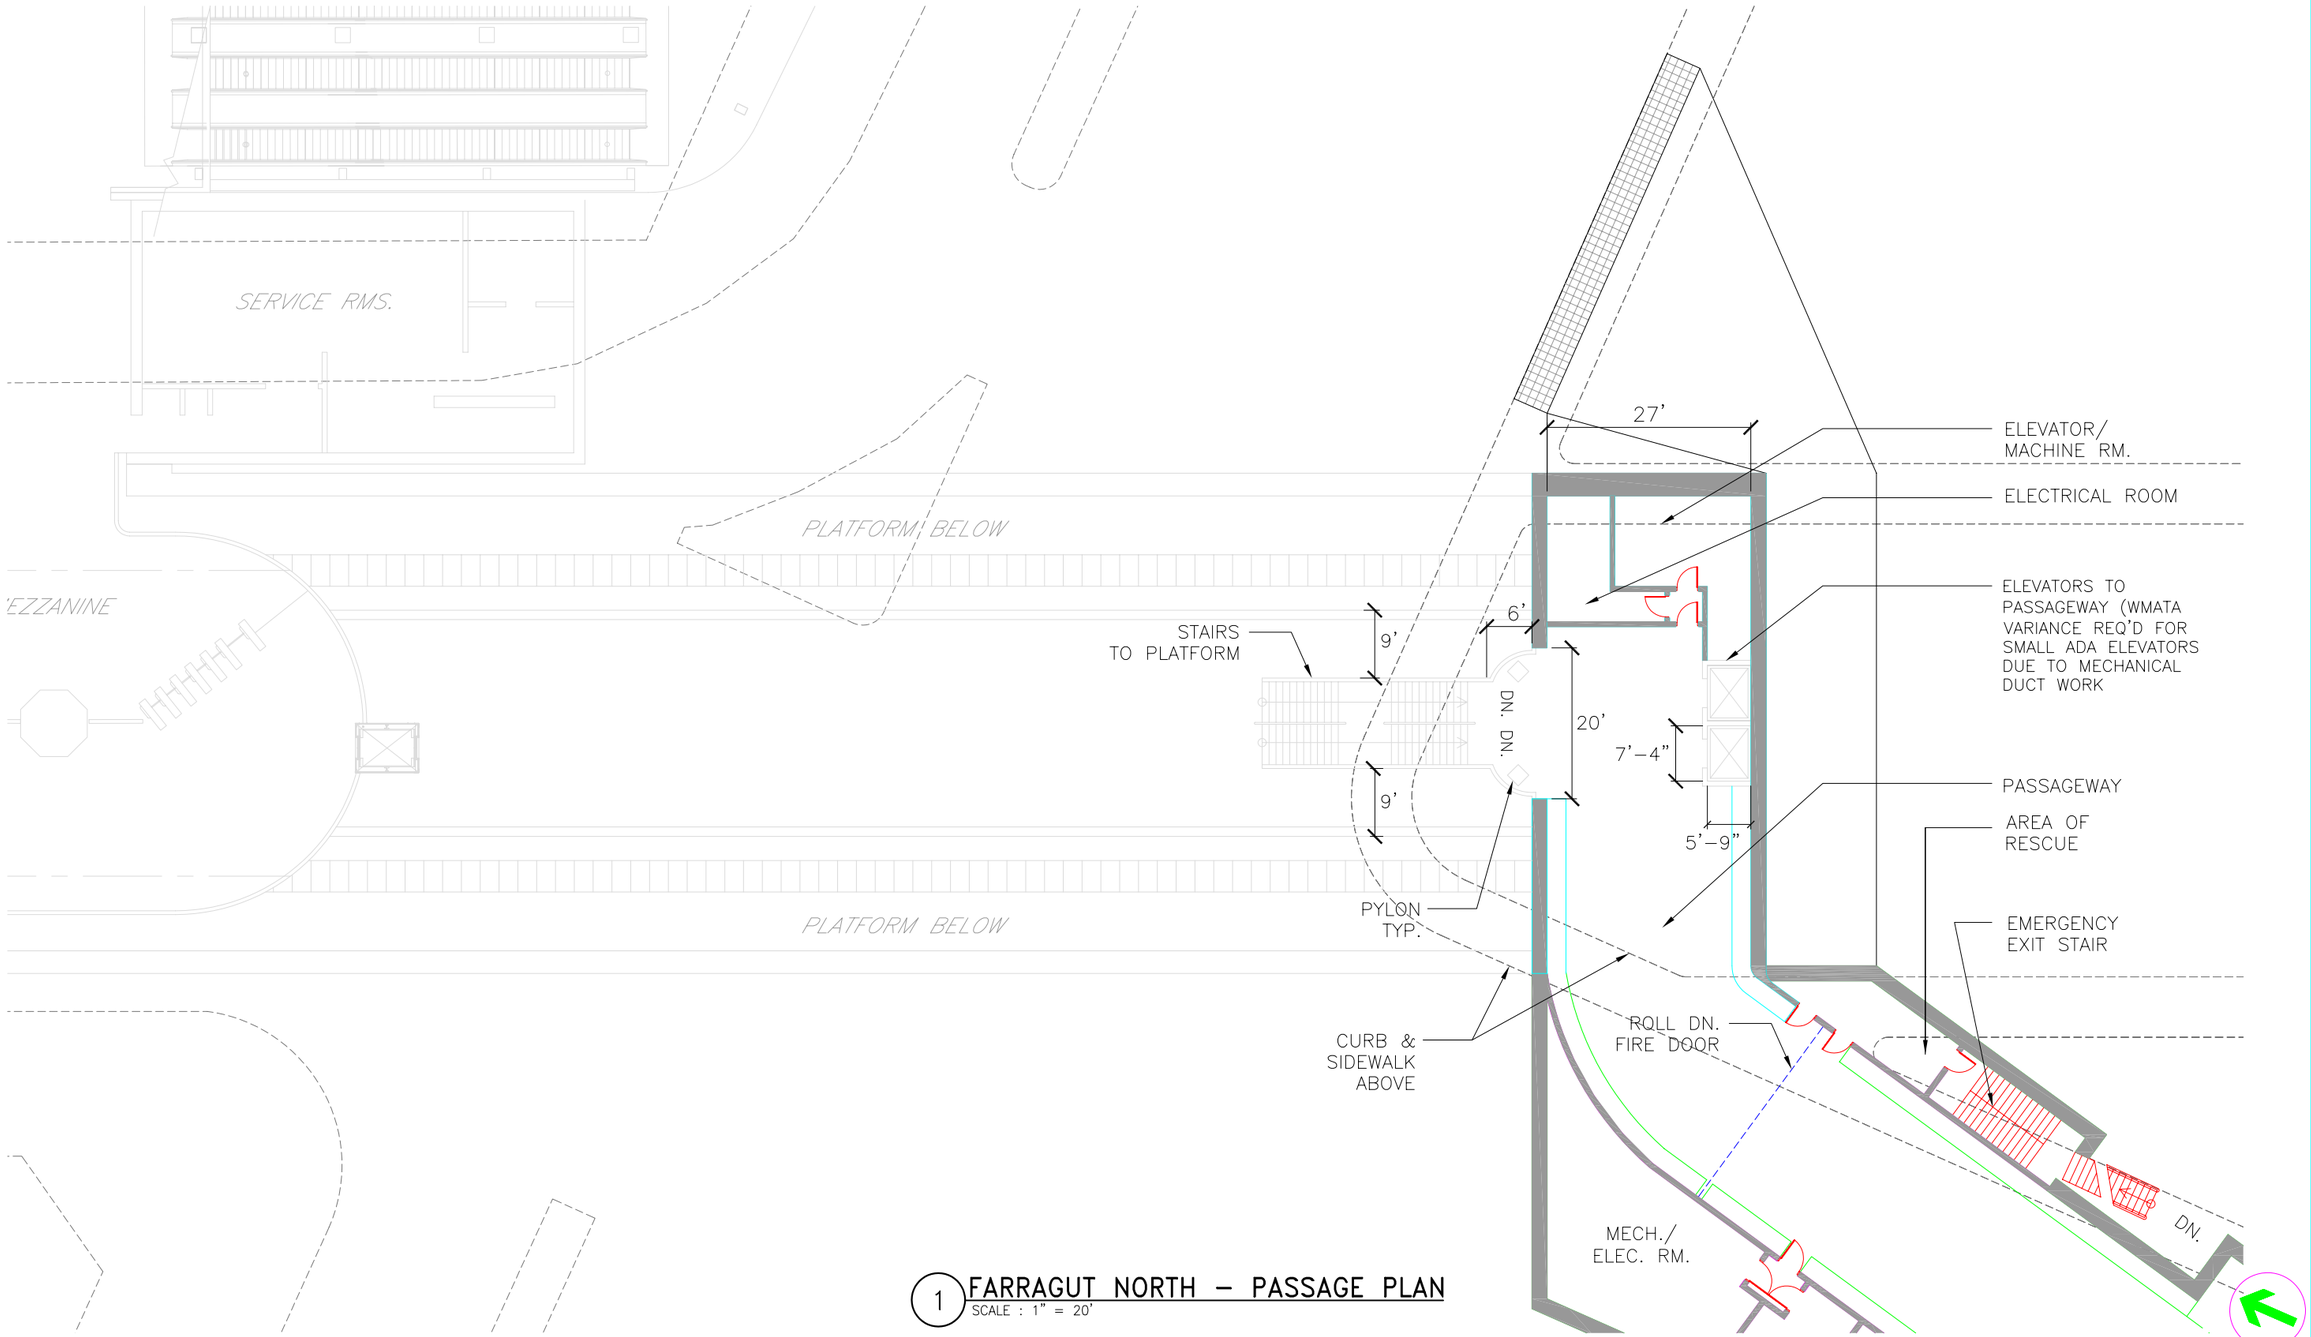

1 FARRAGUT NORTH – PASSAGE PLAN
SCALE : 1" = 20'

KGP DESIGN STUDIO
PARSONS TRANPORTATION GROUP
DATE: 8/23/04

FARRAGUT NORTH & FARRAGUT WEST
PEDESTRIAN PASSAGEWAY
FARRAGUT NORTH – PASSAGE PLAN

WMATA
DWG A-7
5 0 5 10

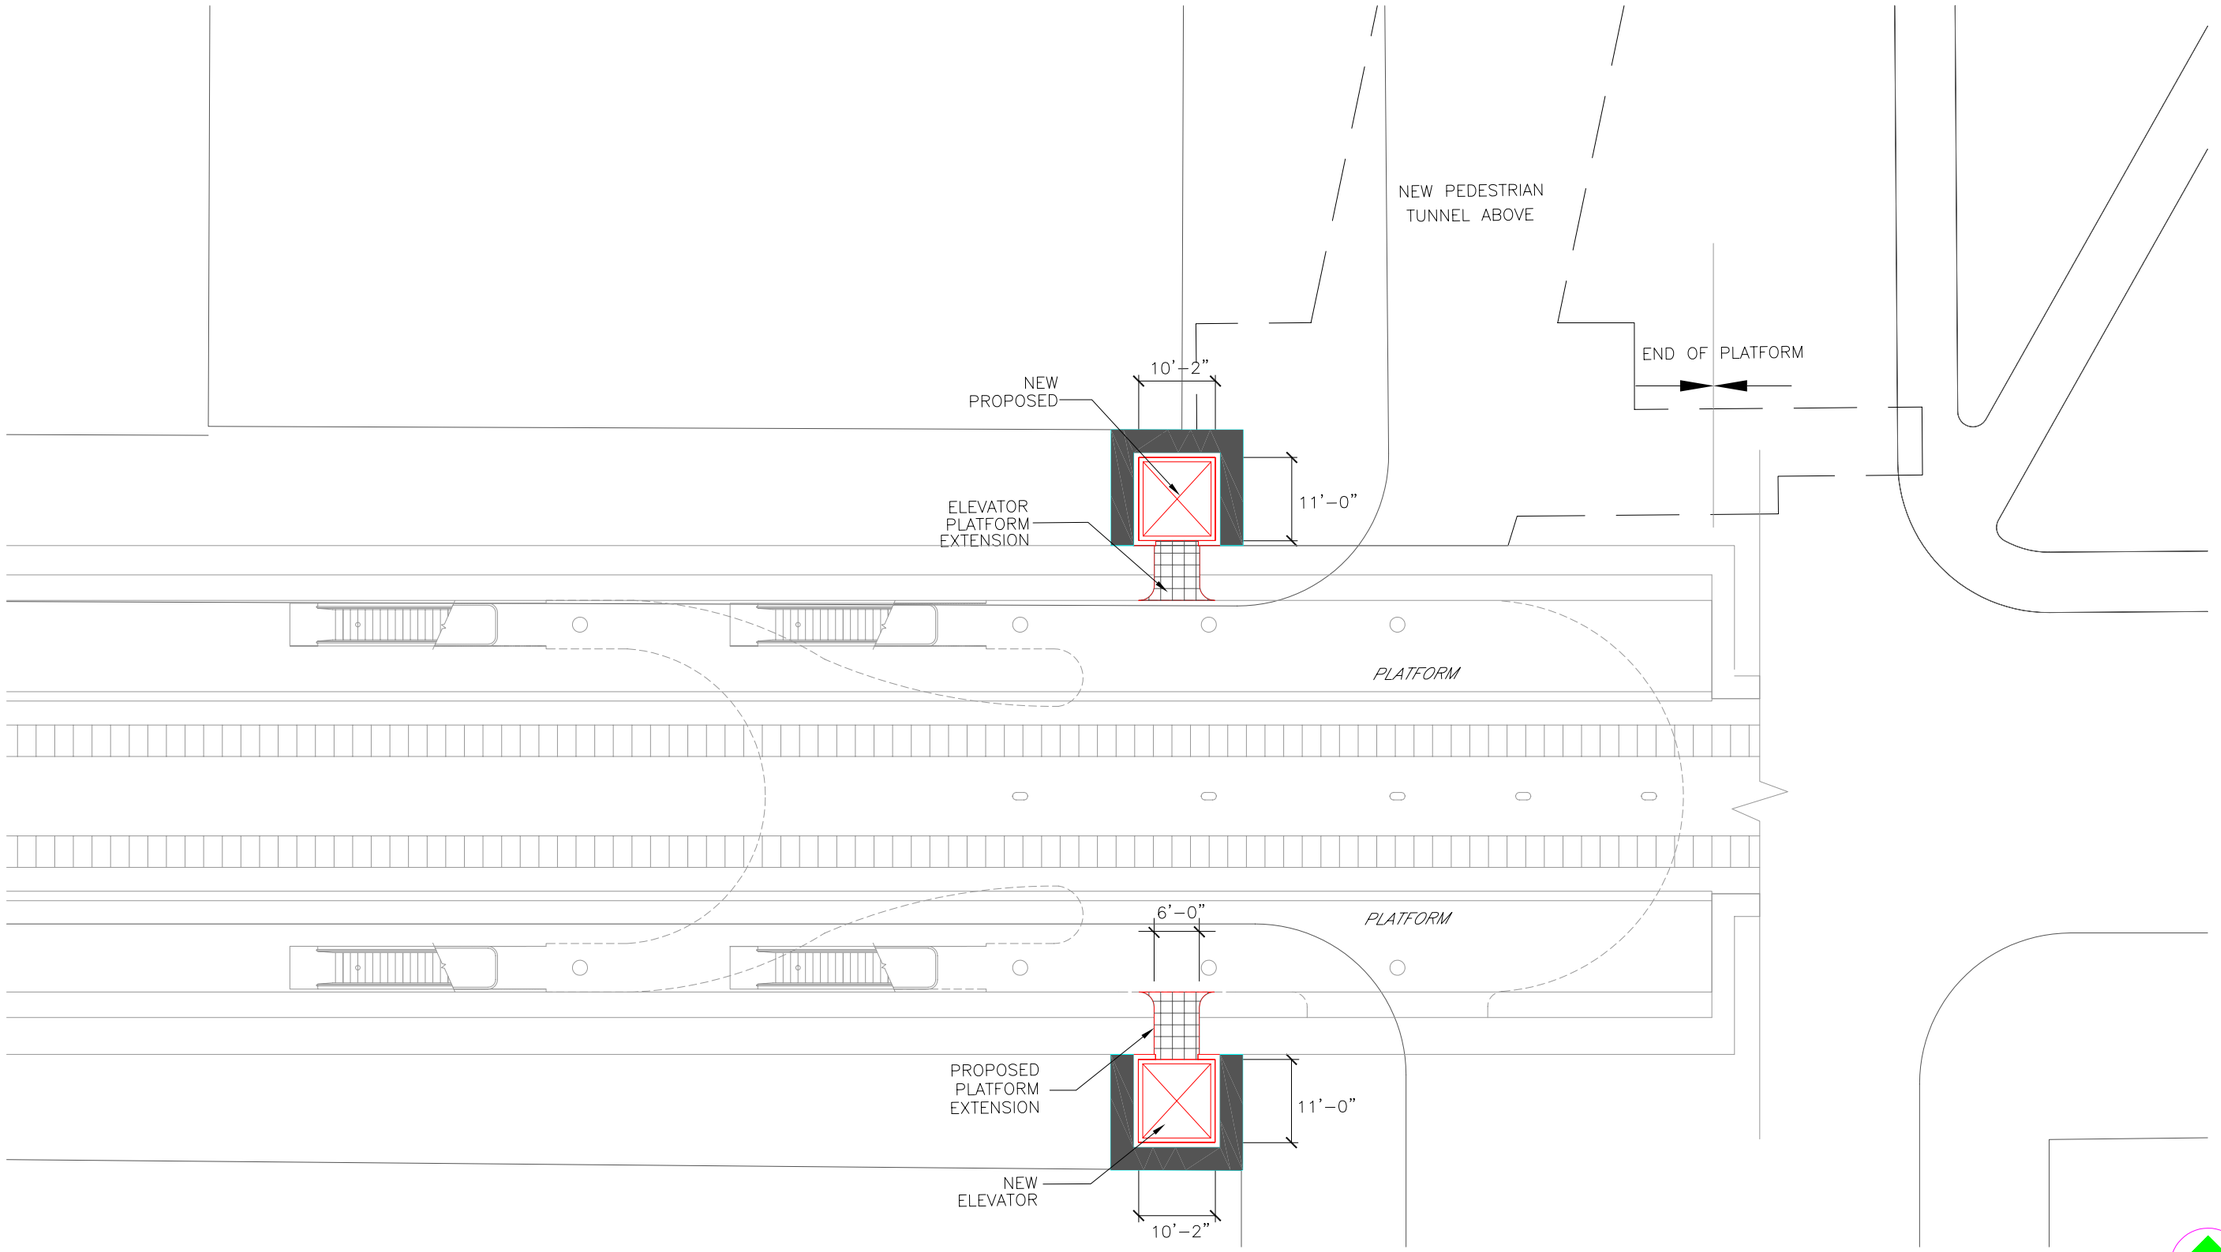

1 **FARRAGUT WEST – PLATFORM PLAN**
SCALE : 1" = 20'

KGP DESIGN STUDIO
PARSONS TRANPORTATION GROUP
DATE: 8/23/04

FARRAGUT NORTH & FARRAGUT WEST
PEDESTRIAN PASSAGEWAY
FARRAGUT WEST – PLATFORM PLAN

WMATA
DWG A–8
5 0 5 10

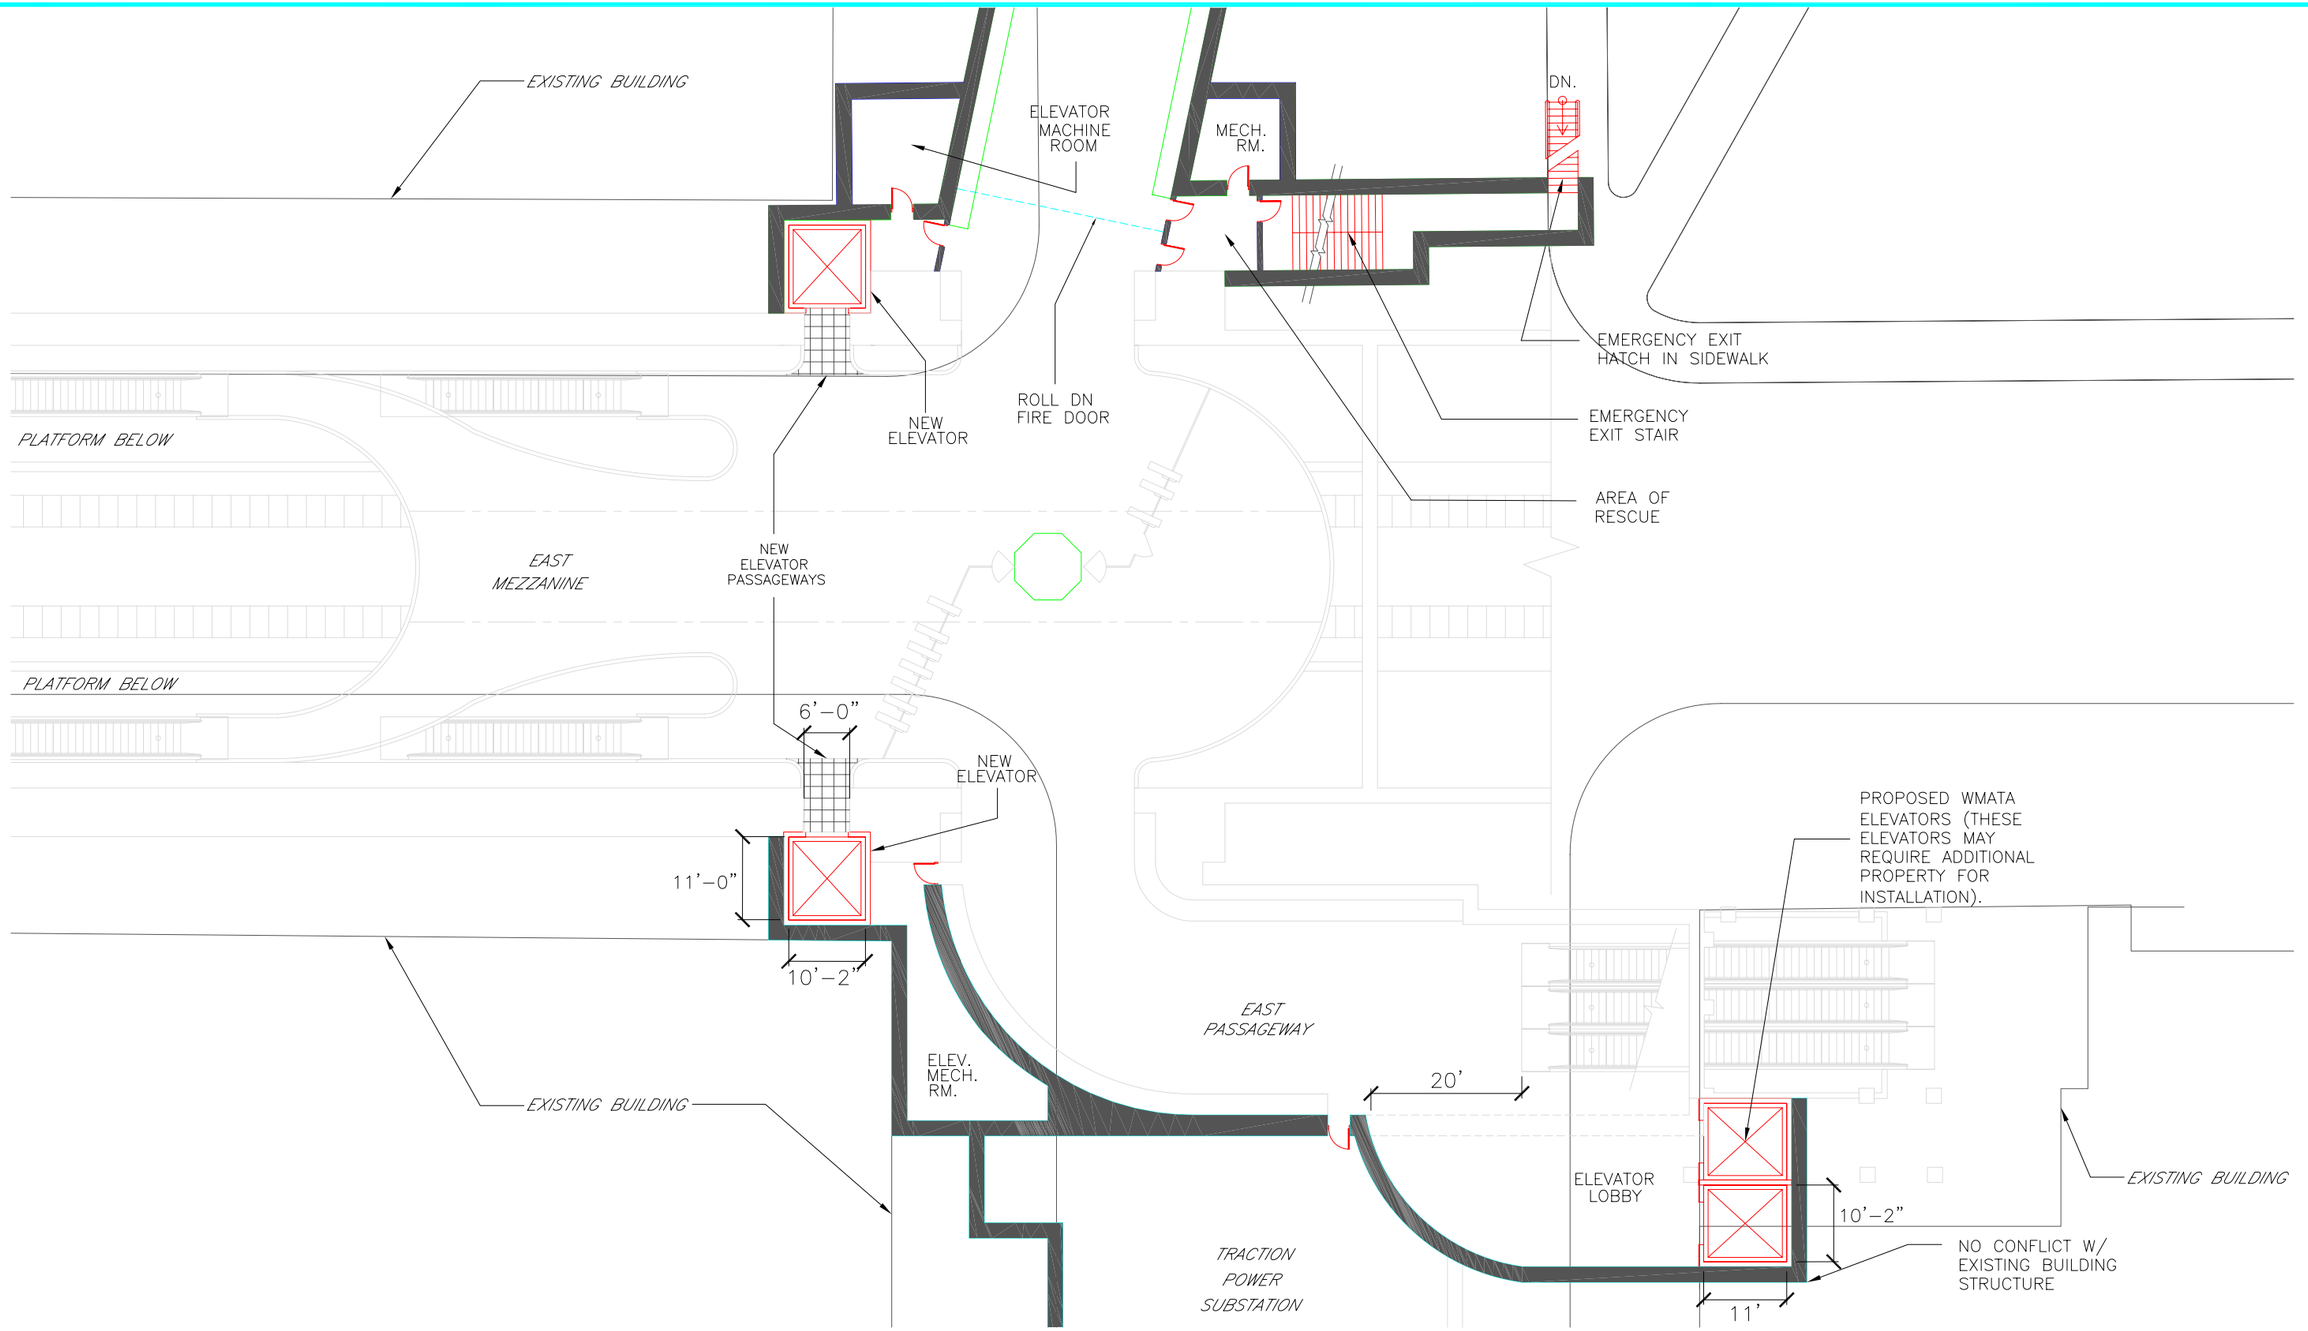

1 FARRAGUT WEST – PASSAGE PLAN
SCALE : 1" = 20'

KGP DESIGN STUDIO
PARSONS TRANPORTATION GROUP
DATE: 8/23/04

FARRAGUT NORTH & FARRAGUT WEST
PEDESTRIAN PASSAGEWAY
FARRAGUT WEST – PASSAGE PLAN

WMATA
DWG A-9
5 0 5 10

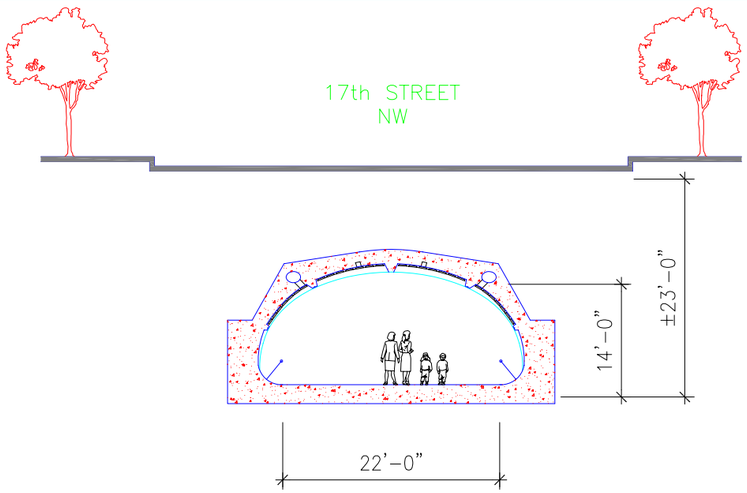

1 CROSS SECTION – OPTION 1 (TYP. PASSAGEWAY)
SCALE : 1/16" = 1'
2 1 0 2 4 6 8 10

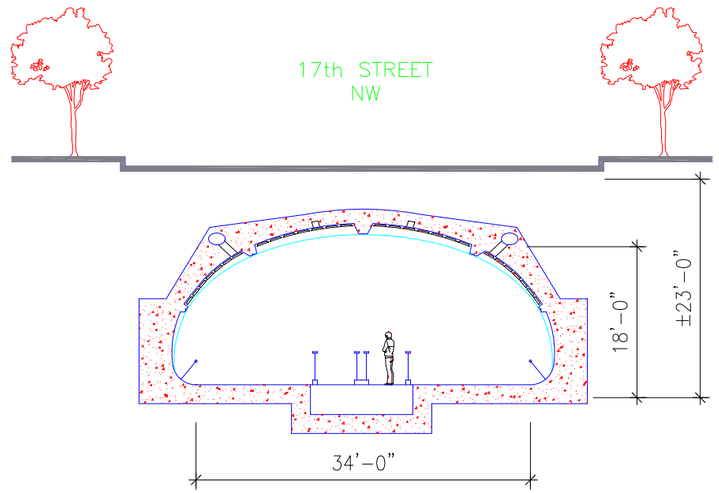

2 CROSS SECTION – OPTION 2 (W/ MOVING WALKWAY)
SCALE : 1/16" = 1'
2 1 0 2 4 6 8 10

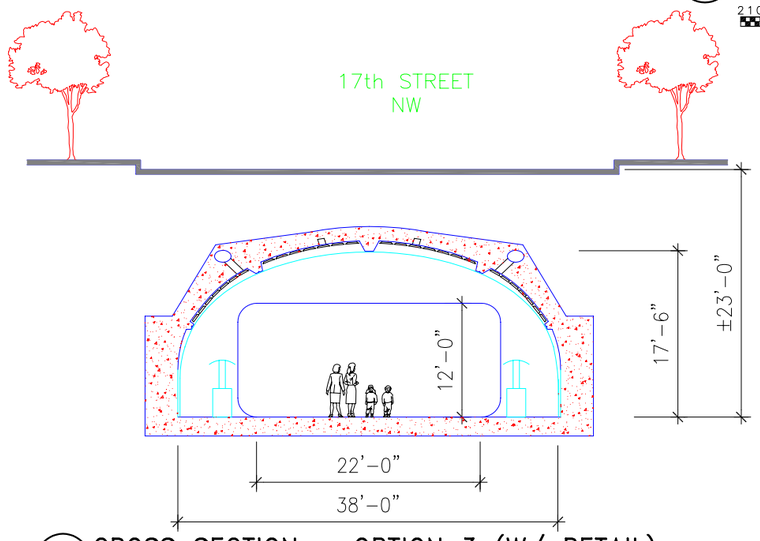

3 CROSS SECTION – OPTION 3 (W/ RETAIL)
SCALE : 1/16" = 1'
2 1 0 2 4 6 8 10

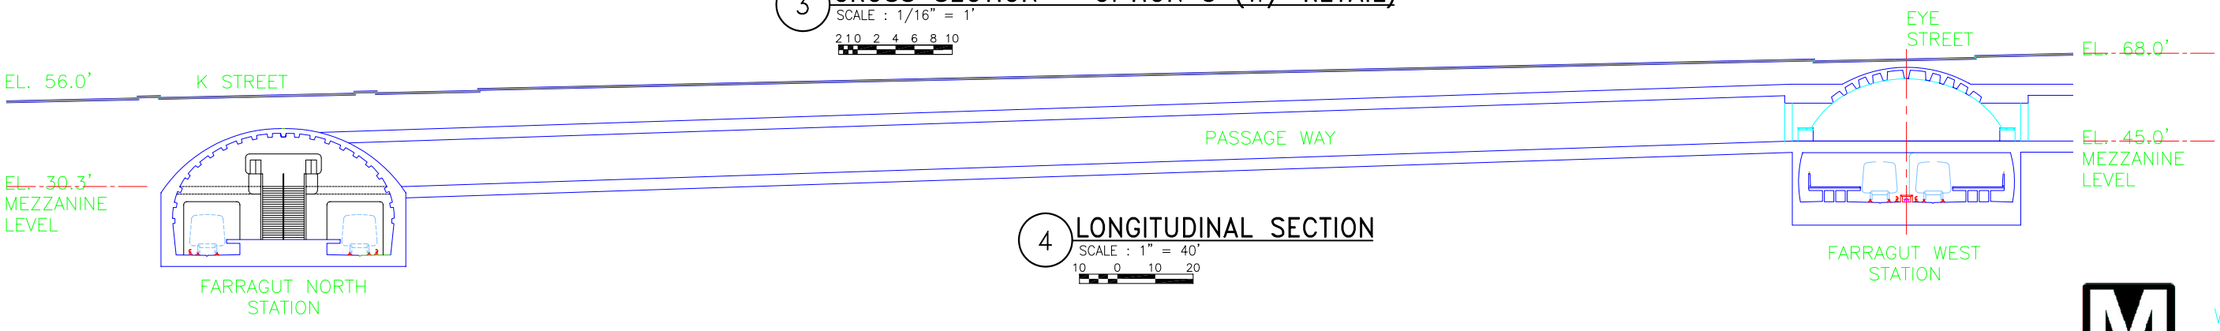

4 LONGITUDINAL SECTION
SCALE : 1" = 40'
10 0 10 20

KGP DESIGN STUDIO
PARSONS TRANPORTATION GROUP
DATE: 8/23/04

FARRAGUT NORTH & FARRAGUT WEST
PEDESTRIAN PASSAGEWAY
SECTIONS

WMATA
DWG A–10

PEDESTRIAN CONNECTION PERSPECTIVE - OPTION 3

KGP DESIGN STUDIO
PARSONS TRANSPORTATION GROUP
DATE: 8/23/04

FARRAGUT NORTH & FARRAGUT WEST
PEDESTRIAN PASSAGEWAY TUNNEL
ALTERNATIVE 3 - ARIAL PERSPECTIVE

WMATA
DWG: A-11

1 PASSAGEWAY PERSPECTIVE – OPTION 3 (RETAIL OPTION)
NTS

KGP DESIGN STUDIO
PARSONS TRANPORTATION GROUP
DATE: 8/23/04

FARRAGUT NORTH & FARRAGUT WEST
PEDESTRIAN PASSAGEWAY
ALTERNATIVE 3 PERSPECTIVE

WMATA
DWG A–12

1 PASSAGEWAY PERSPECTIVE – OPTION 1 (TYPICAL PASSAGEWAY)
NTS

KGP DESIGN STUDIO
PARSONS TRANPORTATION GROUP
DATE: 8/23/04

FARRAGUT NORTH & FARRAGUT WEST
PEDESTRIAN PASSAGEWAY
ALTERNATIVE 1 PERSPECTIVE

WMATA
DWG A–13

1 PASSAGEWAY ENTRANCE PERSPECTIVE FROM FARRAGUT NORTH
NTS

KGP DESIGN STUDIO
PARSONS TRANPORTATION GROUP
DATE: 8/23/04

FARRAGUT NORTH & FARRAGUT WEST
PEDESTRIAN PASSAGEWAY
STAIR ENTRANCE PERSPECTIVE

WMATA
DWG A-14

APPENDIX A

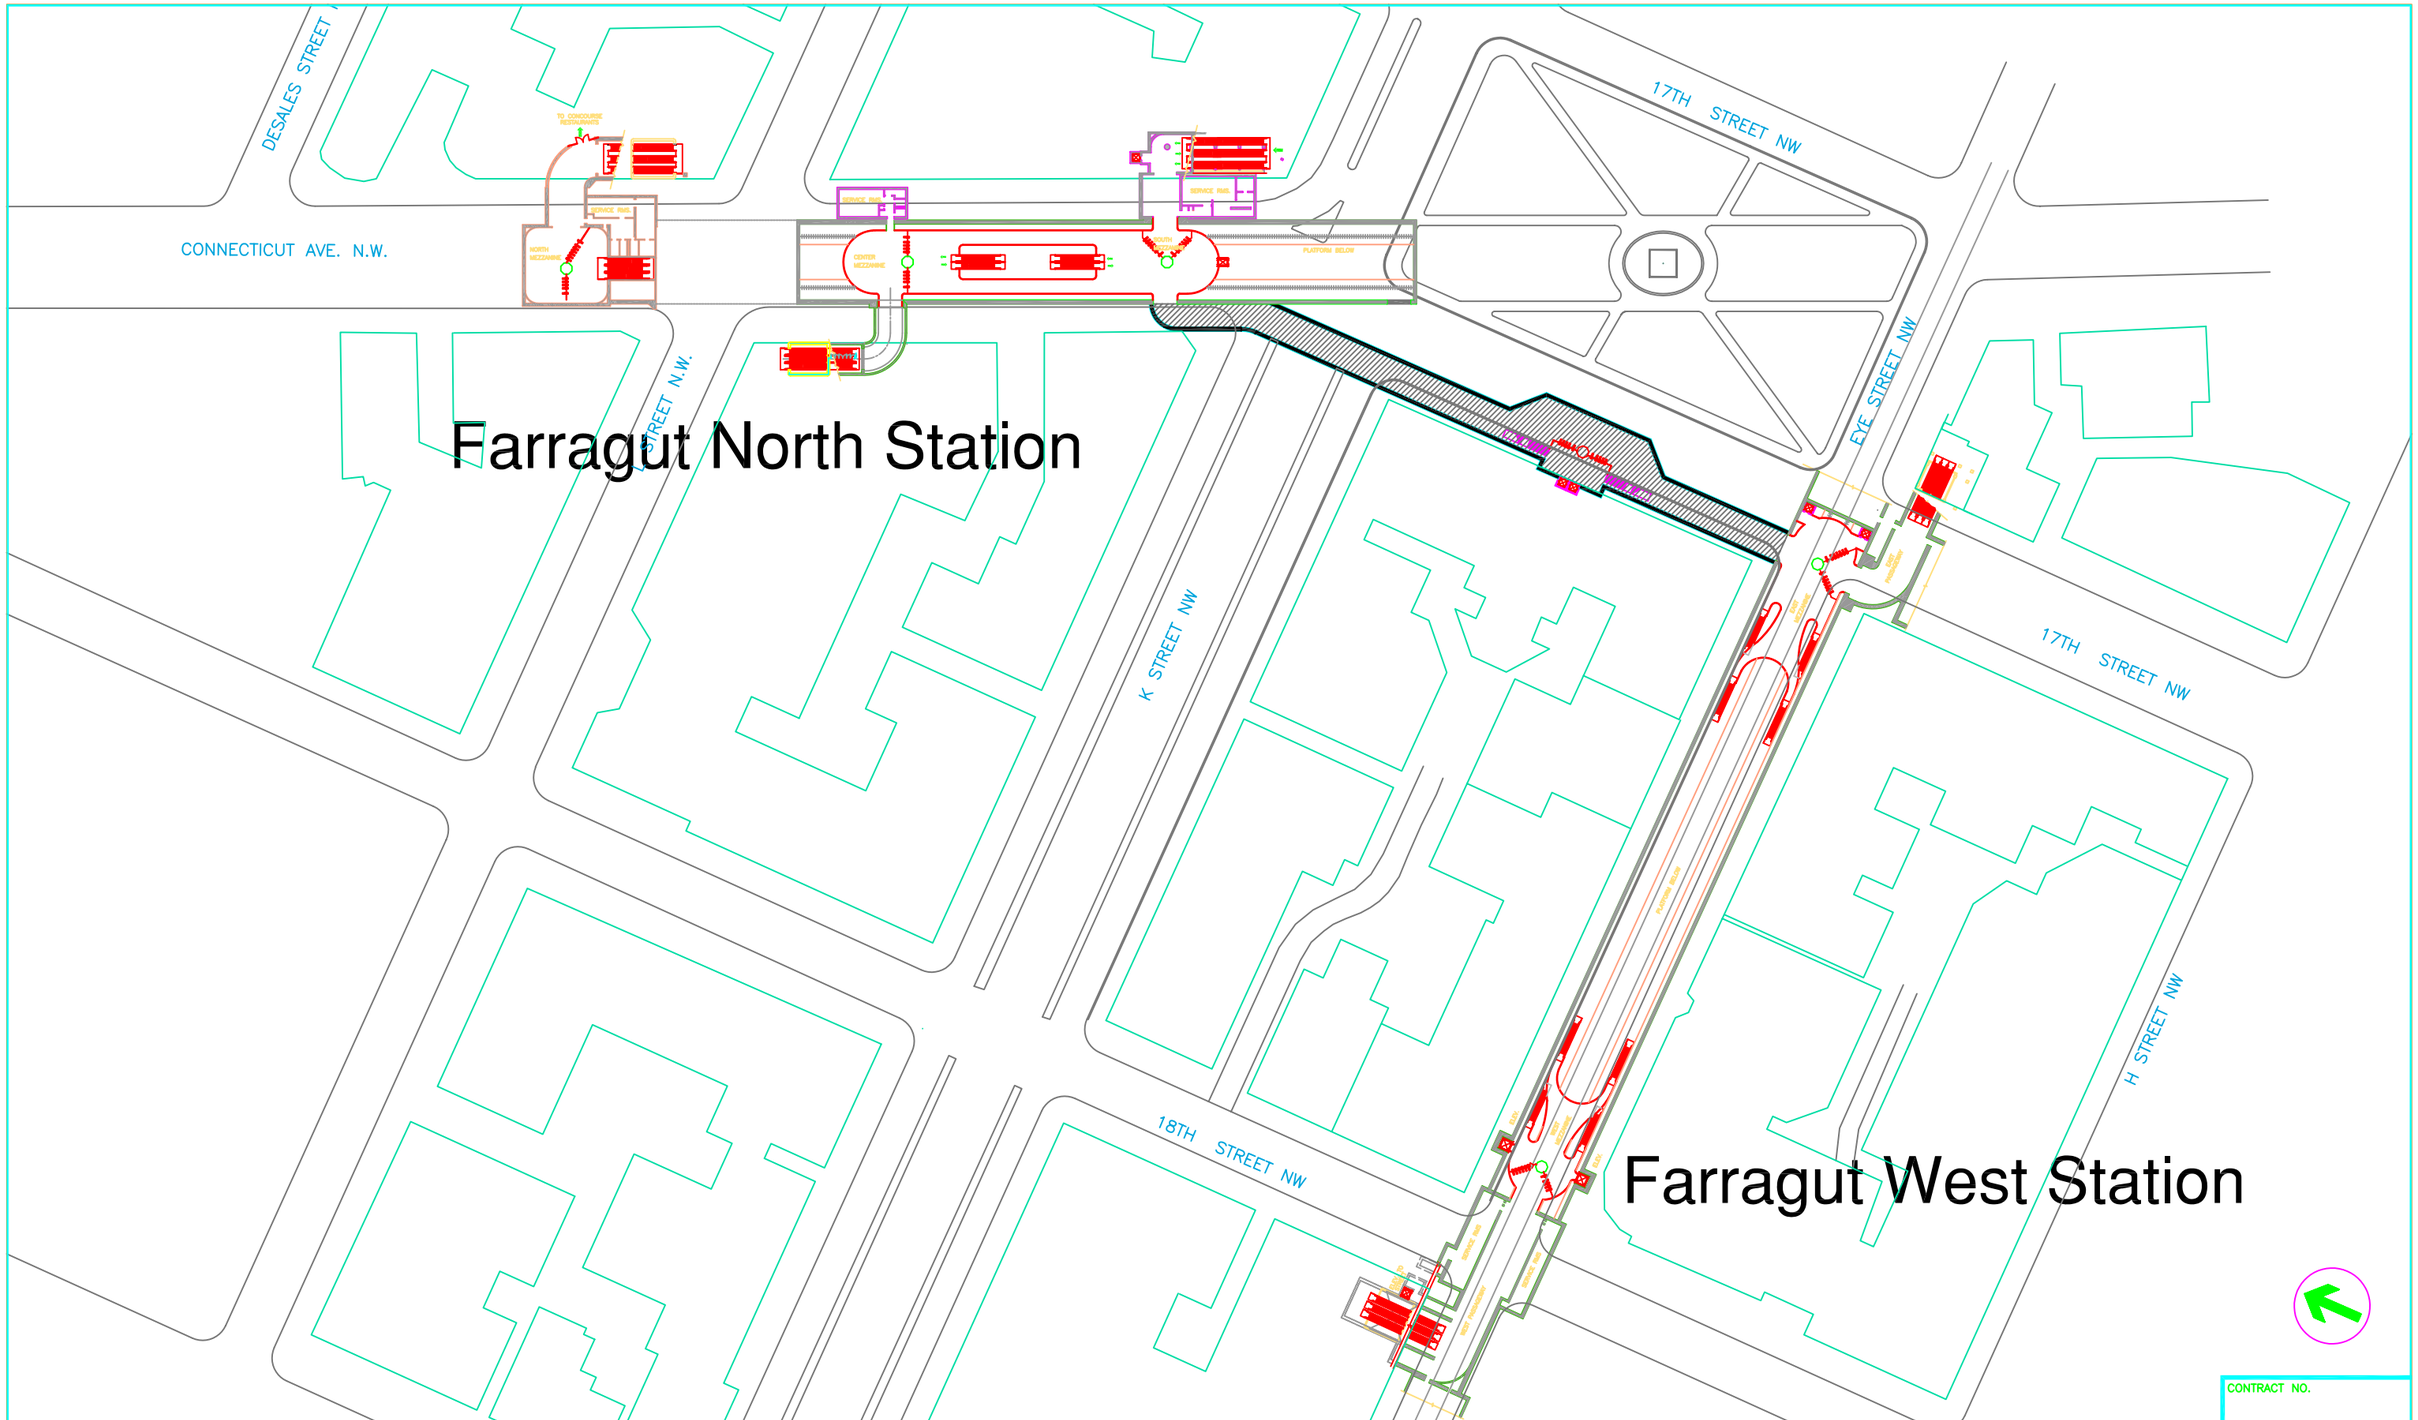

DESIGNED KGP DESIGN STUDIO 08/01 DATE	REFERENCE DRAWINGS	REVISIONS	WASHINGTON METROPOLITAN AREA TRANSIT AUTHORITY
DRAWN Lloonag 08/01 DATE	NUMBER / DESCRIPTION	DATE / BY / DESCRIPTION	CAPITAL TRANSIT CONSULTANTS SECTION DESIGNER
CHECKED DATE			SUBMITTED PROJECT MANAGER
APPROVED DATE			

FARRAGUT NORTH & FARRAGUT WEST
PEDESTRIAN PASSAGEWAY
SITE PLAN ALTERNATIVE 1A
PAID PASSAGEWAY

CONTRACT NO.

SCALE 1"=60' (30 0 30 60)

DRAWING NO. A-1

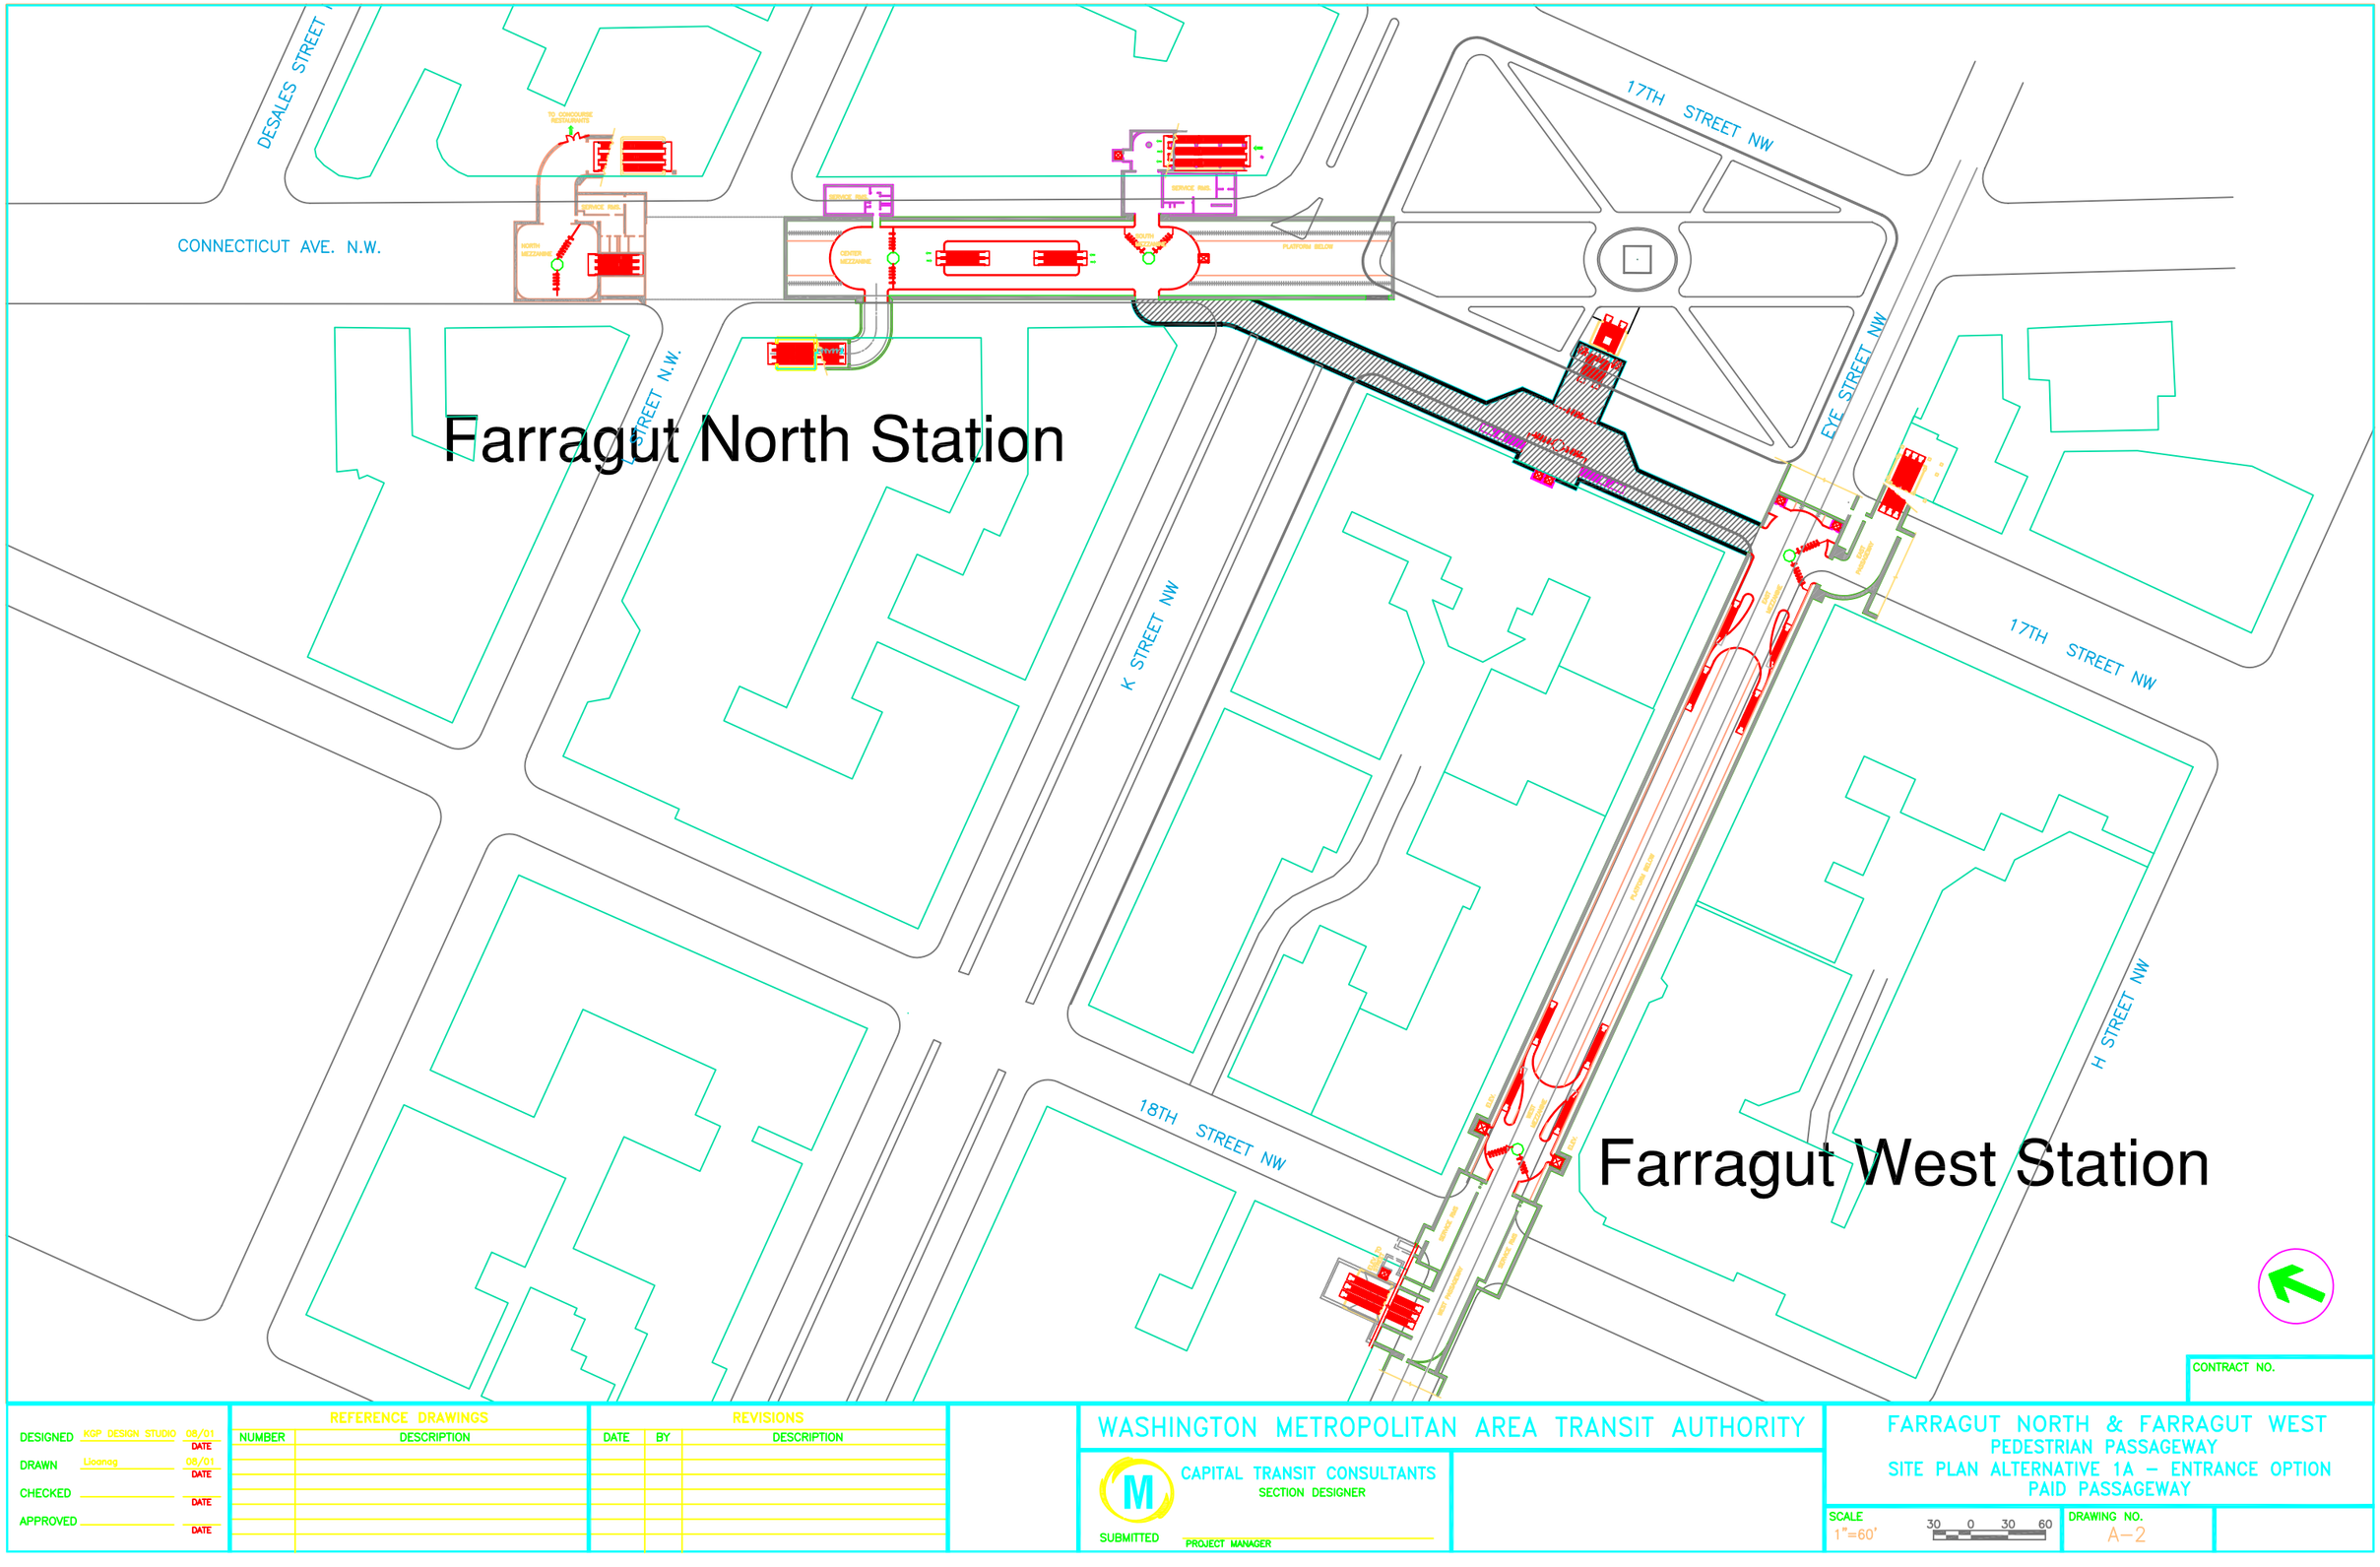

DESIGNED KGP DESIGN STUDIO 08/01 DATE

DRAWN Lloanog 08/01 DATE

CHECKED DATE

APPROVED DATE

REFERENCE DRAWINGS	
NUMBER	DESCRIPTION

REVISIONS		
DATE	BY	DESCRIPTION

WASHINGTON METROPOLITAN AREA TRANSIT AUTHORITY

CAPITAL TRANSIT CONSULTANTS
SECTION DESIGNER

SUBMITTED PROJECT MANAGER

CONTRACT NO.

FARRAGUT NORTH & FARRAGUT WEST
PEDESTRIAN PASSAGEWAY
SITE PLAN ALTERNATIVE 1A – ENTRANCE OPTION
PAID PASSAGEWAY

SCALE 1"=60' 30 0 30 60

DRAWING NO. A–2

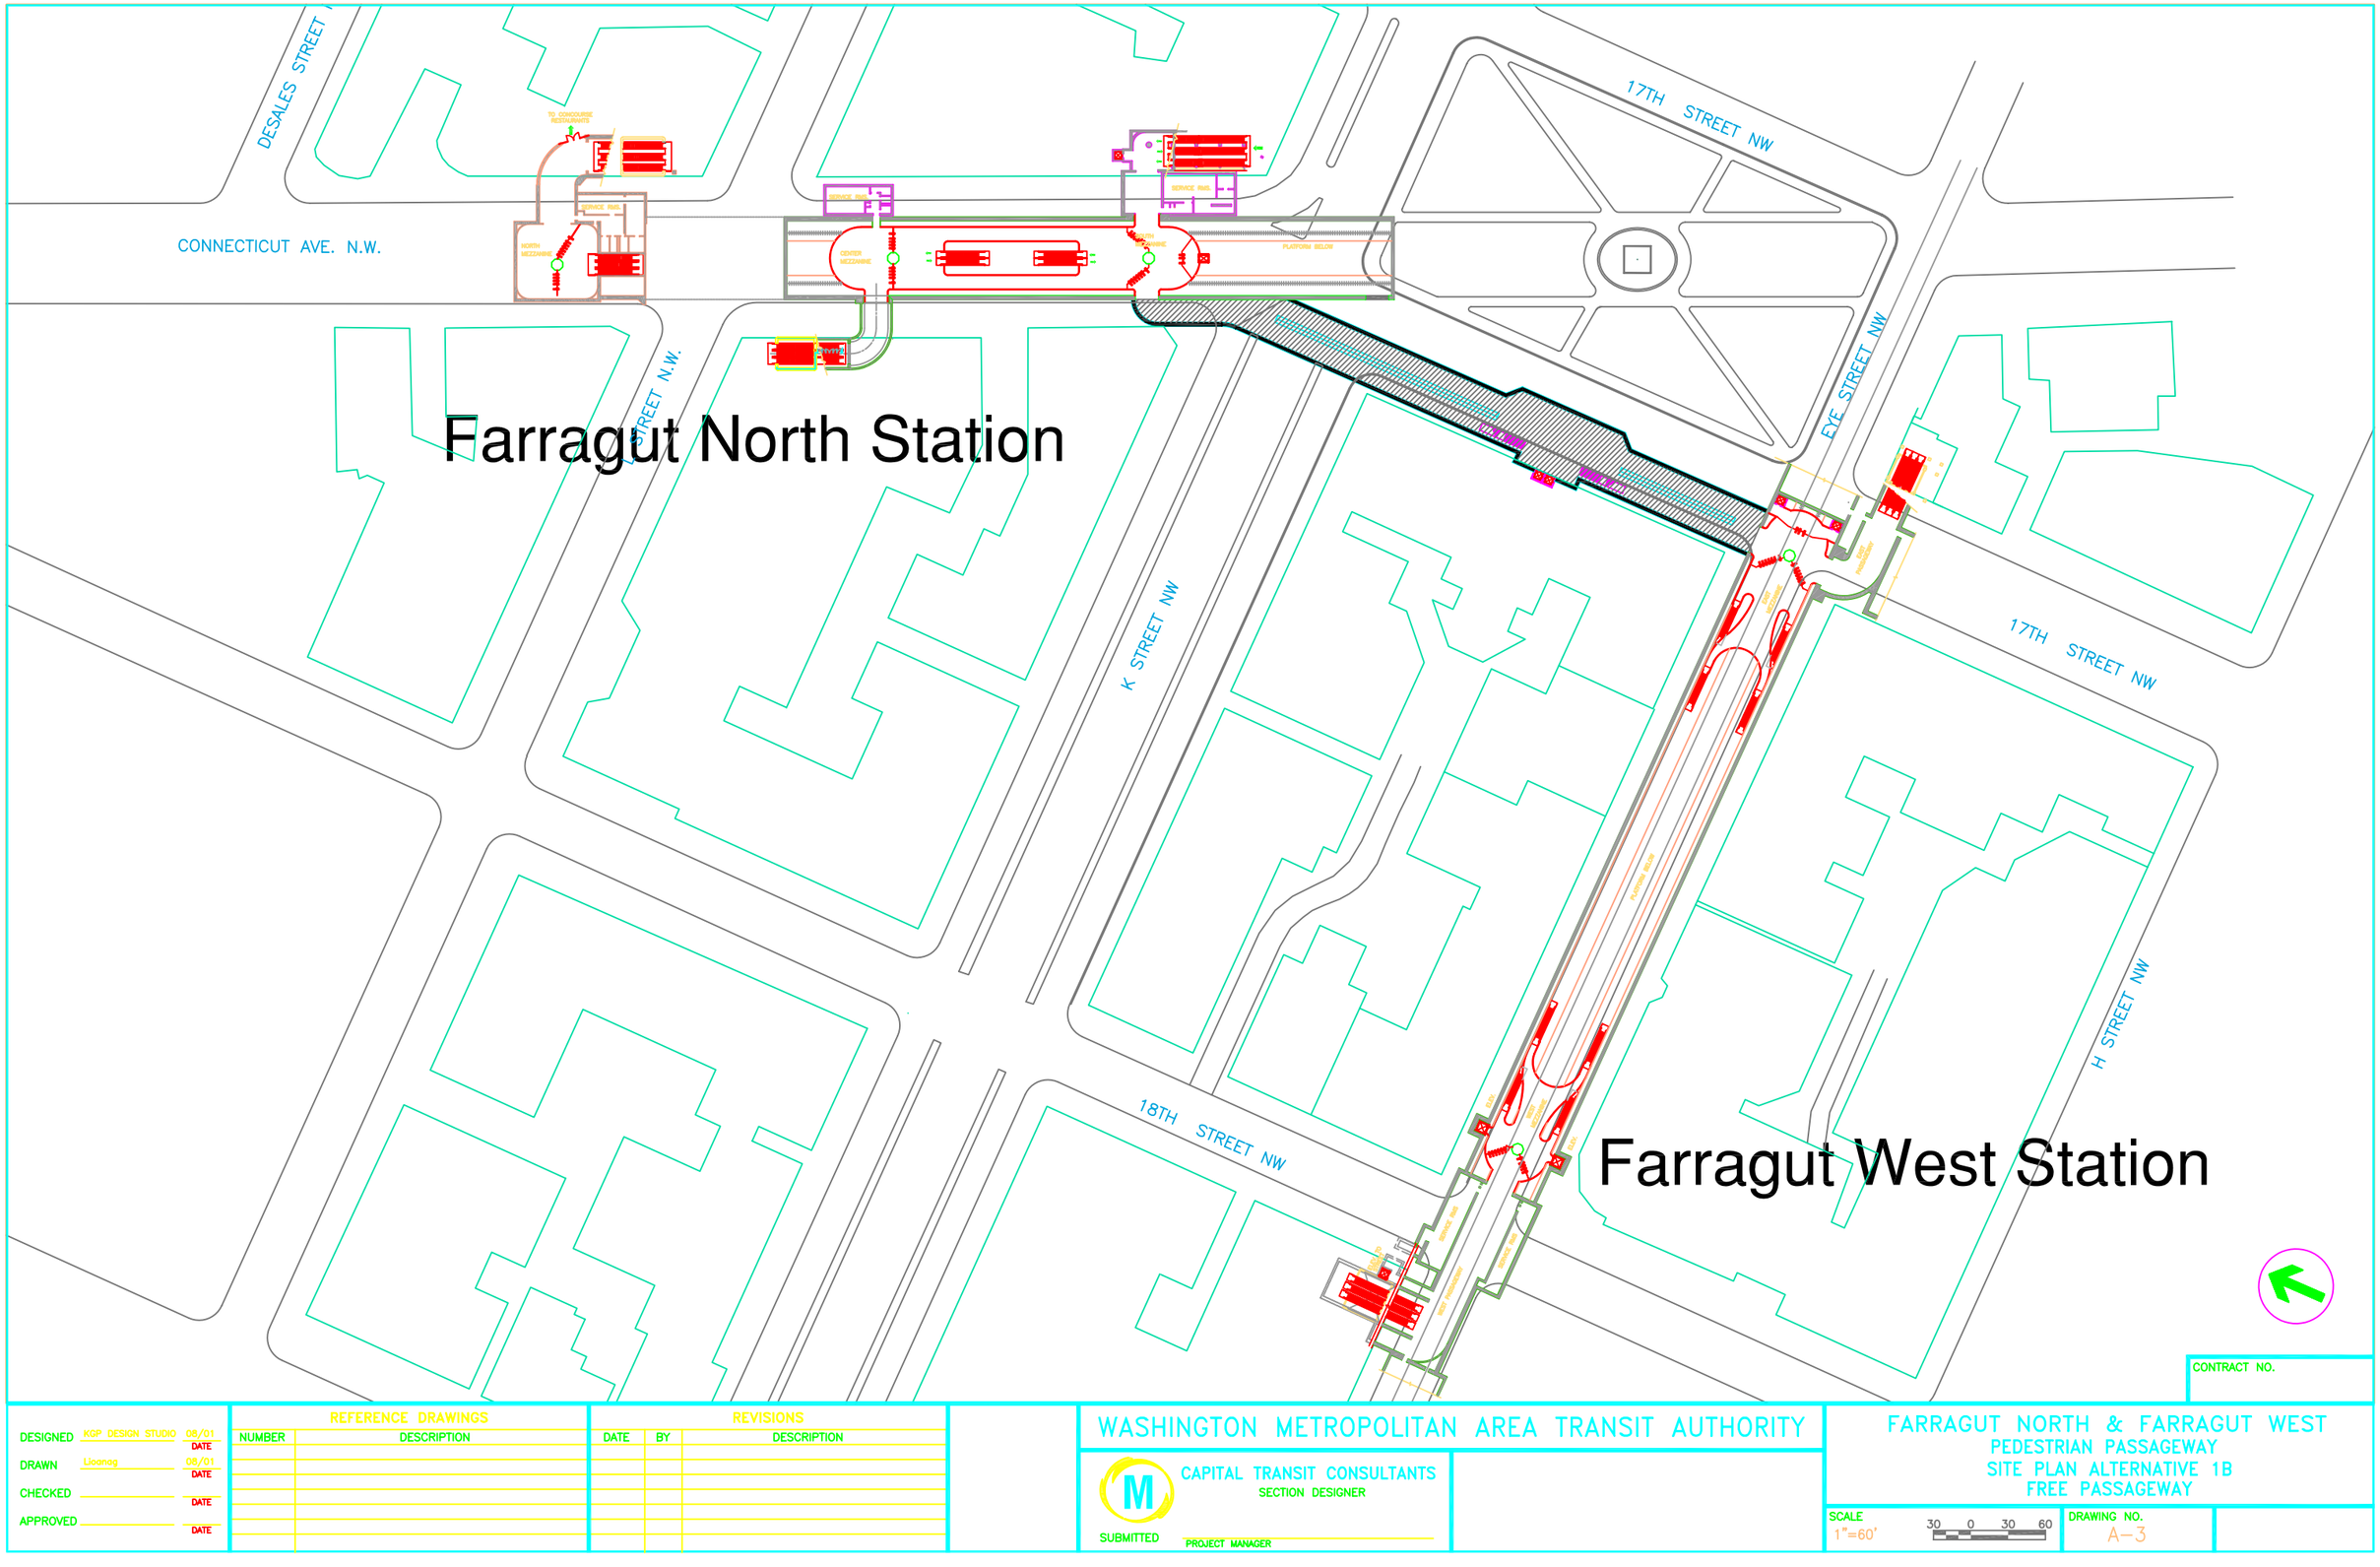

DESIGNED	KGP DESIGN STUDIO	08/01	DATE
DRAWN	Lloanag	08/01	DATE
CHECKED			DATE
APPROVED			DATE

REFERENCE DRAWINGS

NUMBER	DESCRIPTION

REVISIONS

DATE	BY	DESCRIPTION

WASHINGTON METROPOLITAN AREA TRANSIT AUTHORITY

CAPITAL TRANSIT CONSULTANTS
SECTION DESIGNER

SUBMITTED
PROJECT MANAGER

FARRAGUT NORTH & FARRAGUT WEST
PEDESTRIAN PASSAGEWAY
SITE PLAN ALTERNATIVE 1B
FREE PASSAGEWAY

CONTRACT NO.

SCALE 1"=60' (30 0 30 60)

DRAWING NO. A-3

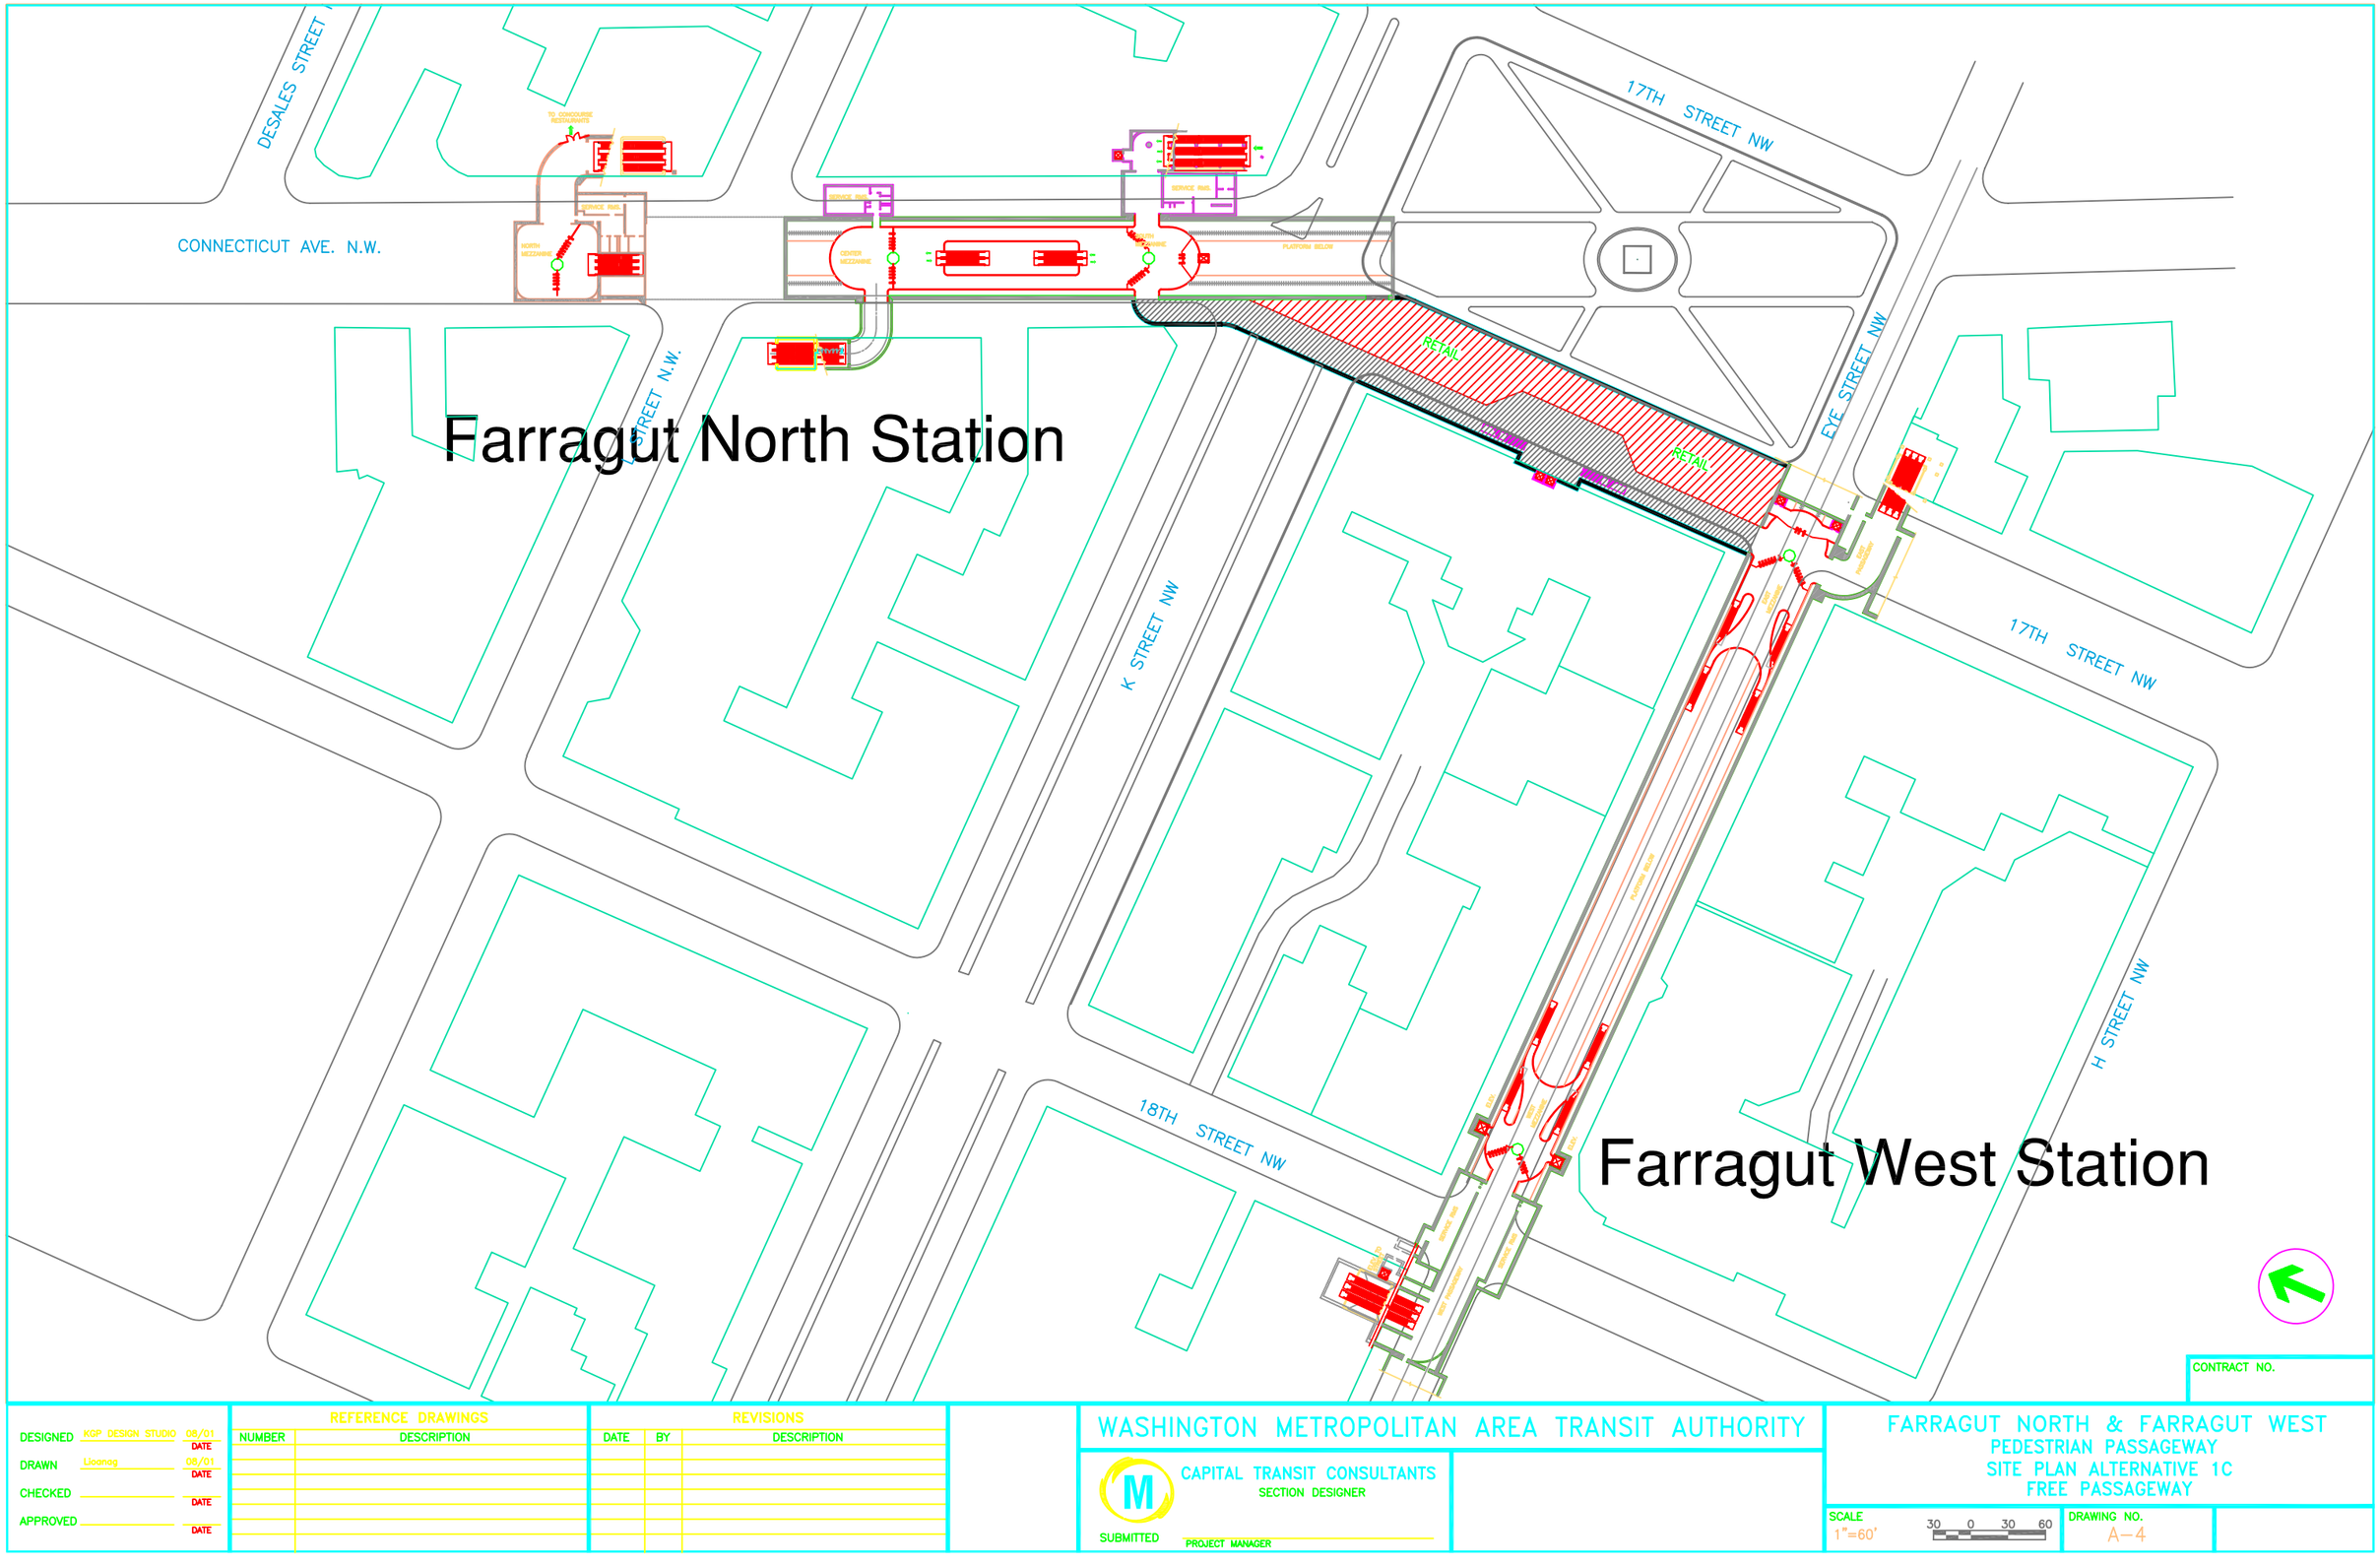

DESIGNED KGP DESIGN STUDIO 08/01 DATE

DRAWN Lioanag 08/01 DATE

CHECKED DATE

APPROVED DATE

REFERENCE DRAWINGS

NUMBER	DESCRIPTION

REVISIONS

DATE	BY	DESCRIPTION

WASHINGTON METROPOLITAN AREA TRANSIT AUTHORITY

CAPITAL TRANSIT CONSULTANTS
SECTION DESIGNER

SUBMITTED PROJECT MANAGER

CONTRACT NO.

FARRAGUT NORTH & FARRAGUT WEST
PEDESTRIAN PASSAGEWAY
SITE PLAN ALTERNATIVE 1C
FREE PASSAGEWAY

SCALE 1"=60' 30 0 30 60

DRAWING NO. A-4

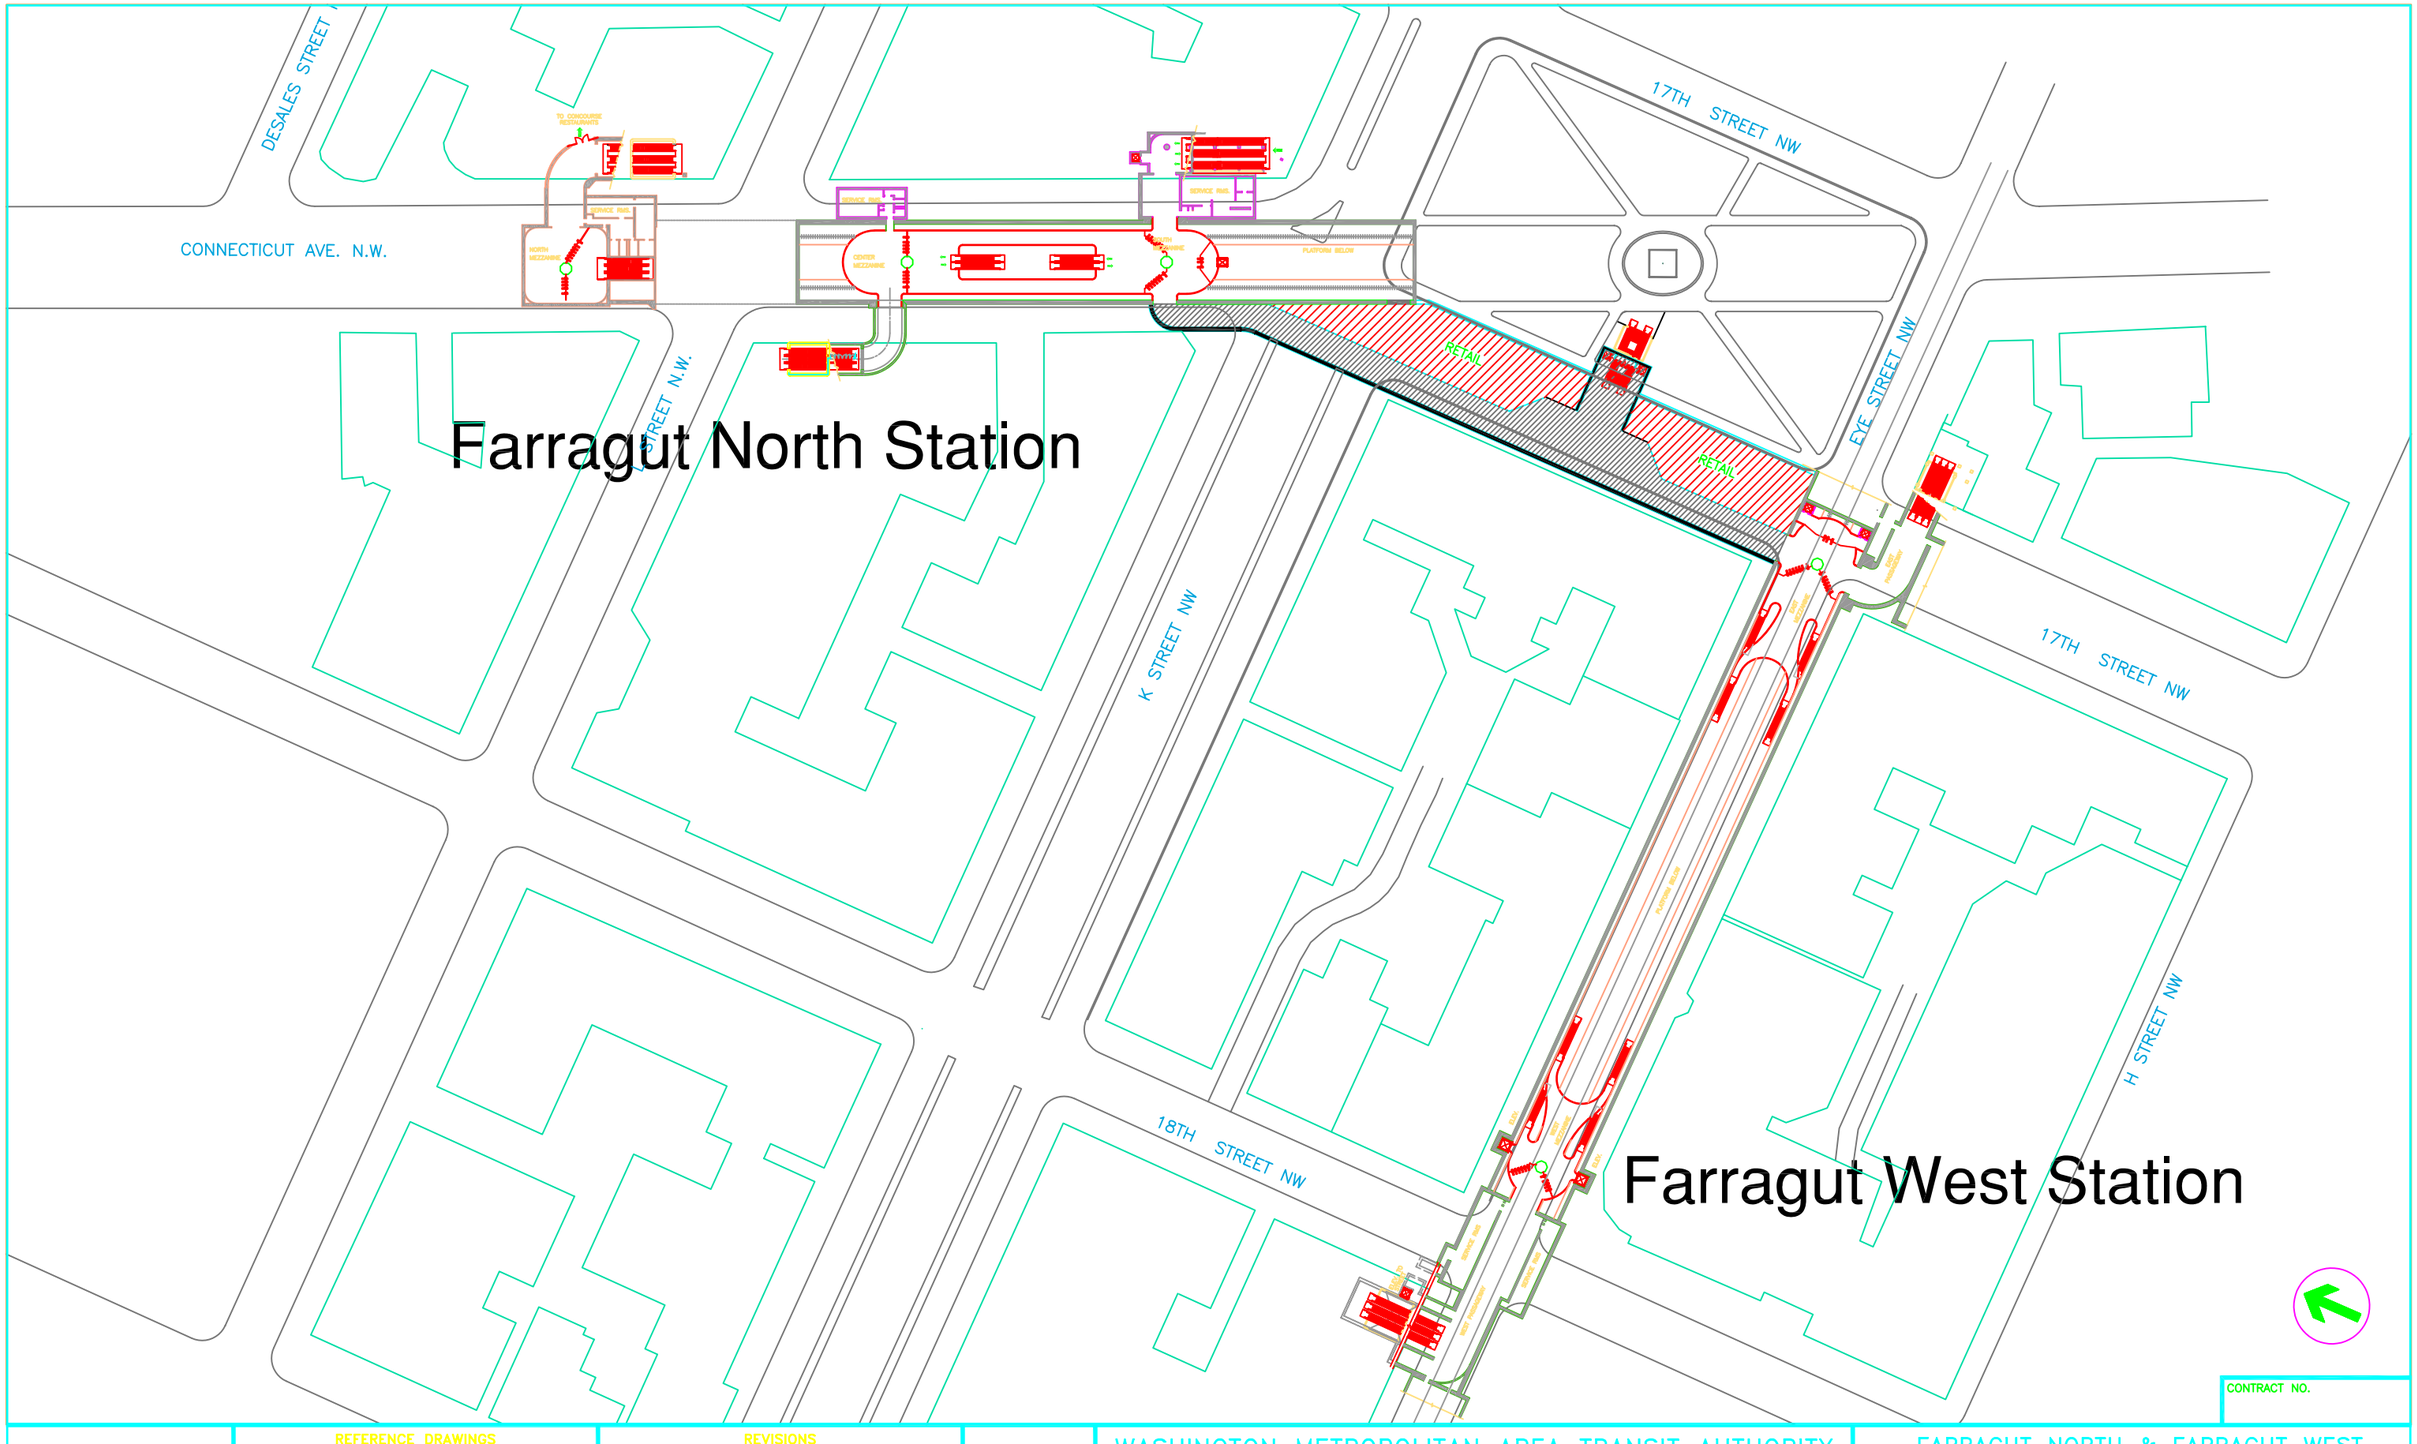

DESIGNED KGP DESIGN STUDIO 08/01 DATE

DRAWN Lloanog 08/01 DATE

CHECKED DATE

APPROVED DATE

REFERENCE DRAWINGS

NUMBER	DESCRIPTION

REVISIONS

DATE	BY	DESCRIPTION

WASHINGTON METROPOLITAN AREA TRANSIT AUTHORITY

CAPITAL TRANSIT CONSULTANTS
SECTION DESIGNER

SUBMITTED PROJECT MANAGER

FARRAGUT NORTH & FARRAGUT WEST
PEDESTRIAN PASSAGEWAY
SITE PLAN ALTERNATIVE 1C – ENTRANCE OPTION
FREE PASSAGEWAY

CONTRACT NO.

SCALE 1"=60' 30 0 30 60

DRAWING NO. A–5

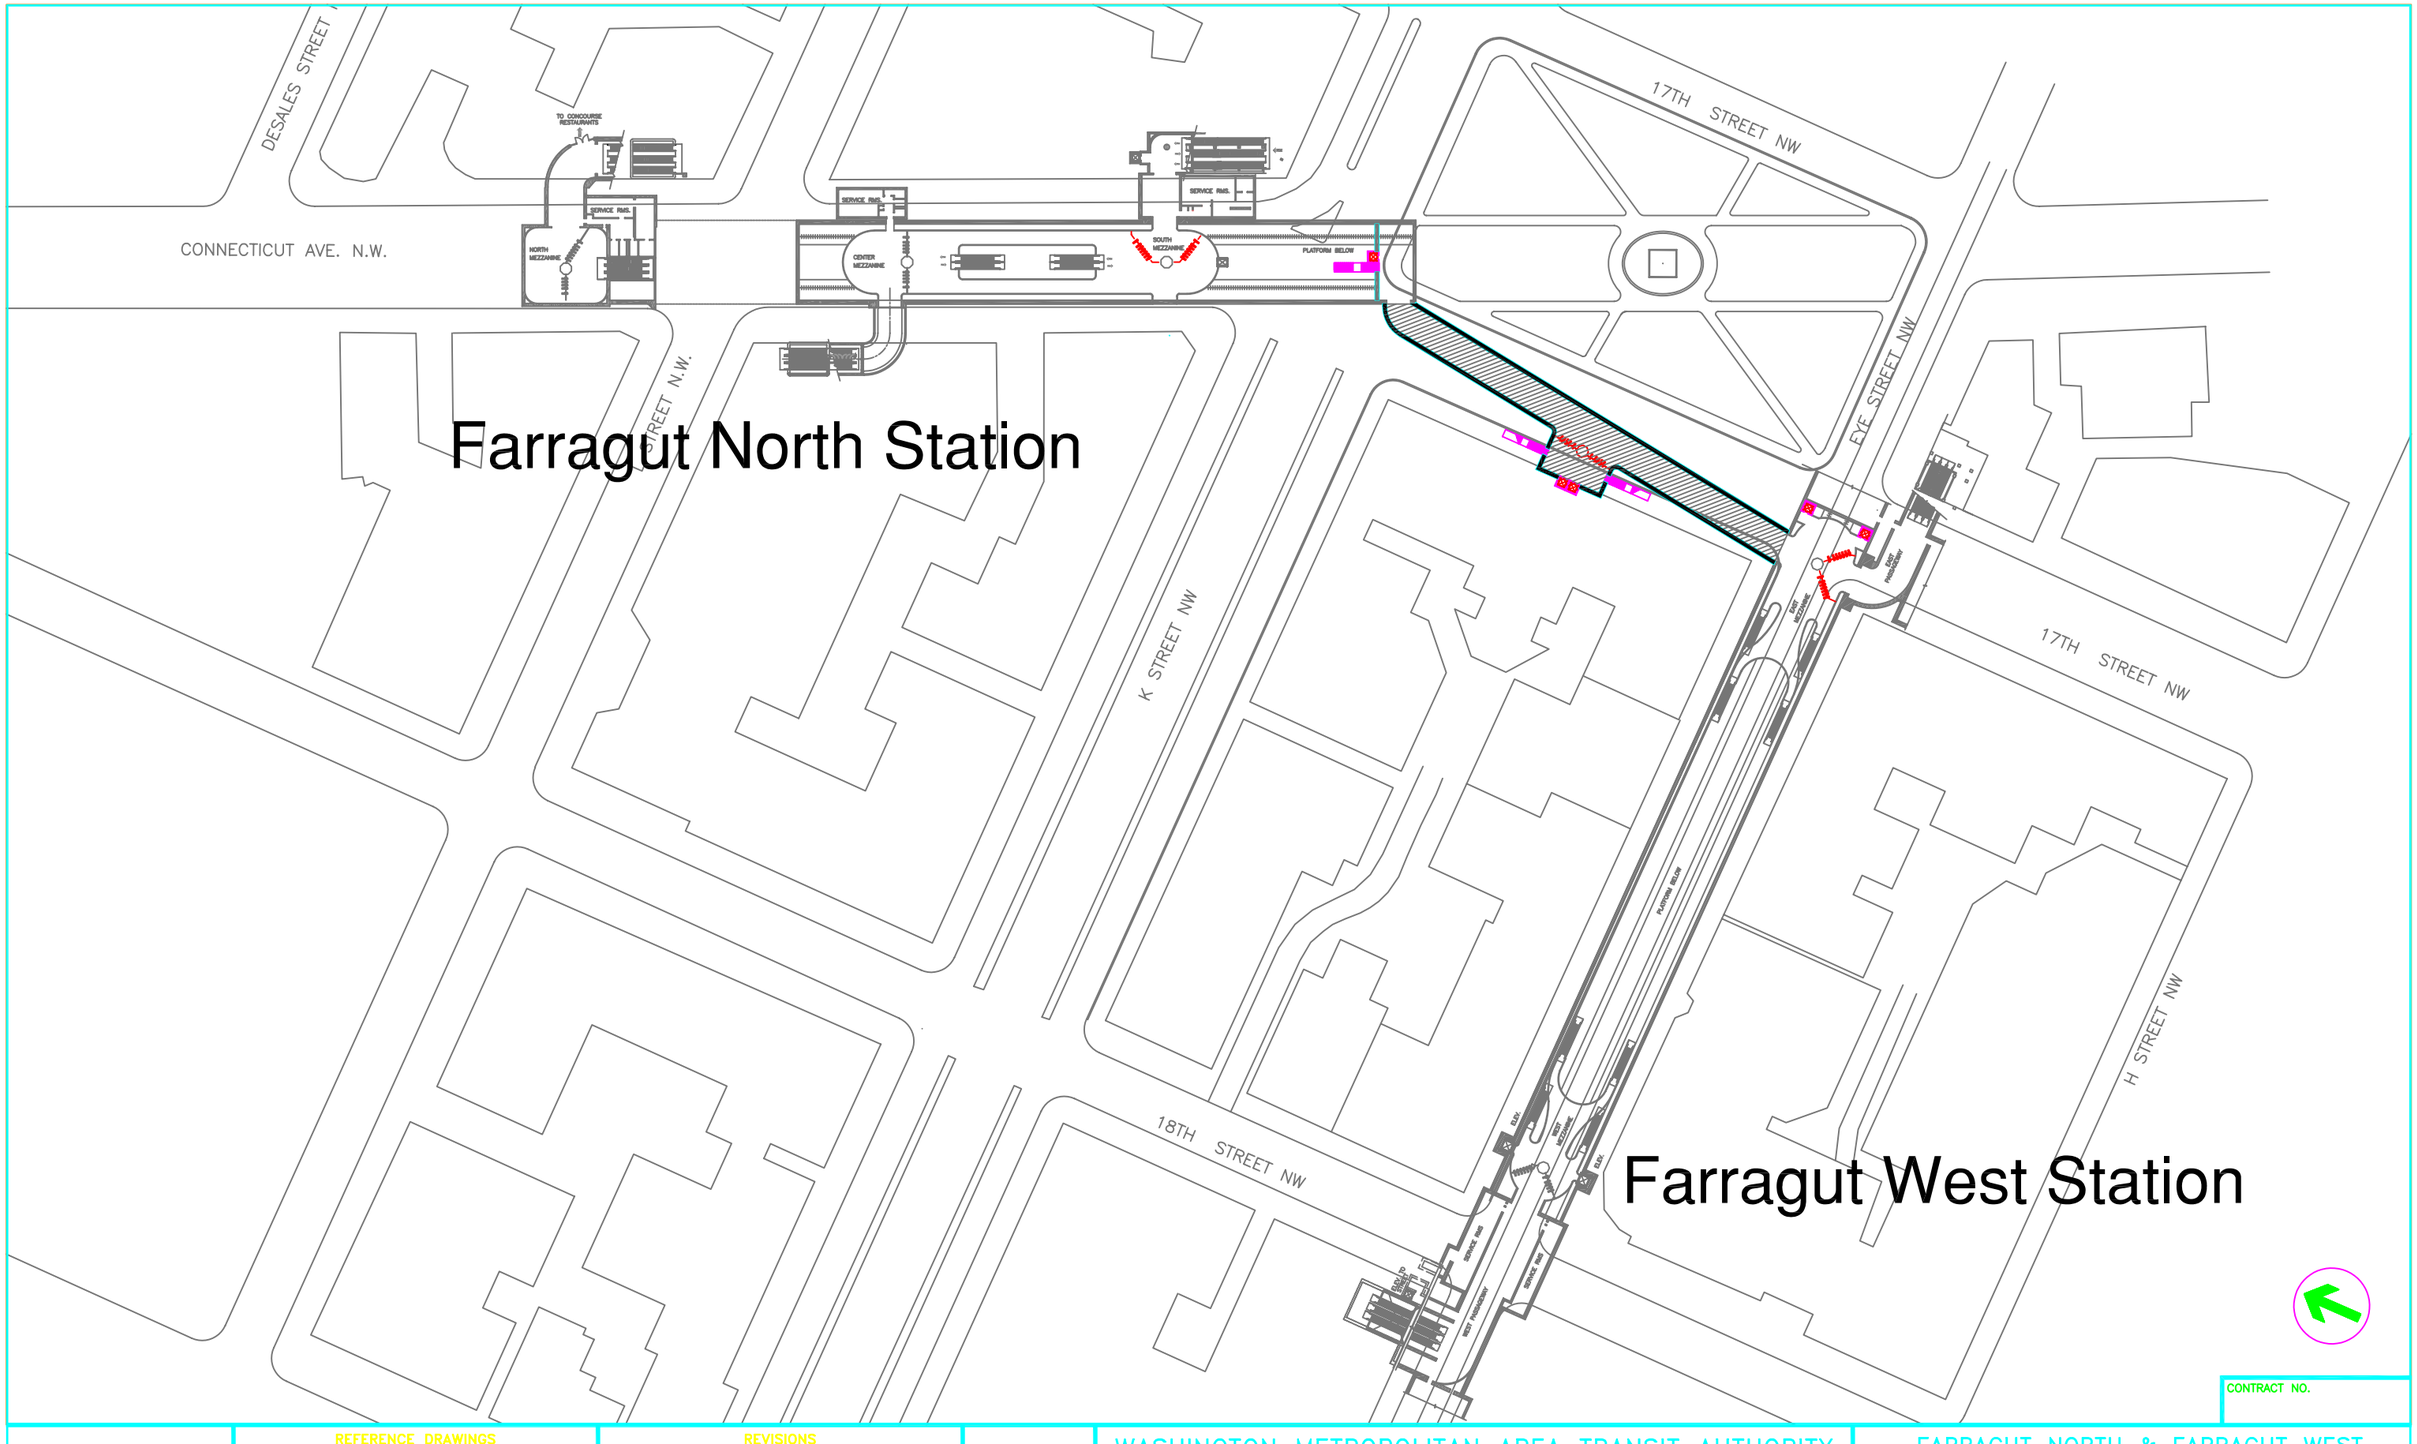

CONTRACT NO.

DESIGNED KGP DESIGN STUDIO 08/01 DATE

DRAWN Lloanag 08/01 DATE

CHECKED DATE

APPROVED DATE

REFERENCE DRAWINGS

NUMBER	DESCRIPTION

REVISIONS

DATE	BY	DESCRIPTION

WASHINGTON METROPOLITAN AREA TRANSIT AUTHORITY

CAPITAL TRANSIT CONSULTANTS
SECTION DESIGNER

SUBMITTED PROJECT MANAGER

FARRAGUT NORTH & FARRAGUT WEST
PEDESTRIAN PASSAGEWAY
SITE PLAN ALTERNATIVE 2A
PAID PASSAGEWAY

SCALE 1"=60' 30 0 30 60

DRAWING NO. A-6

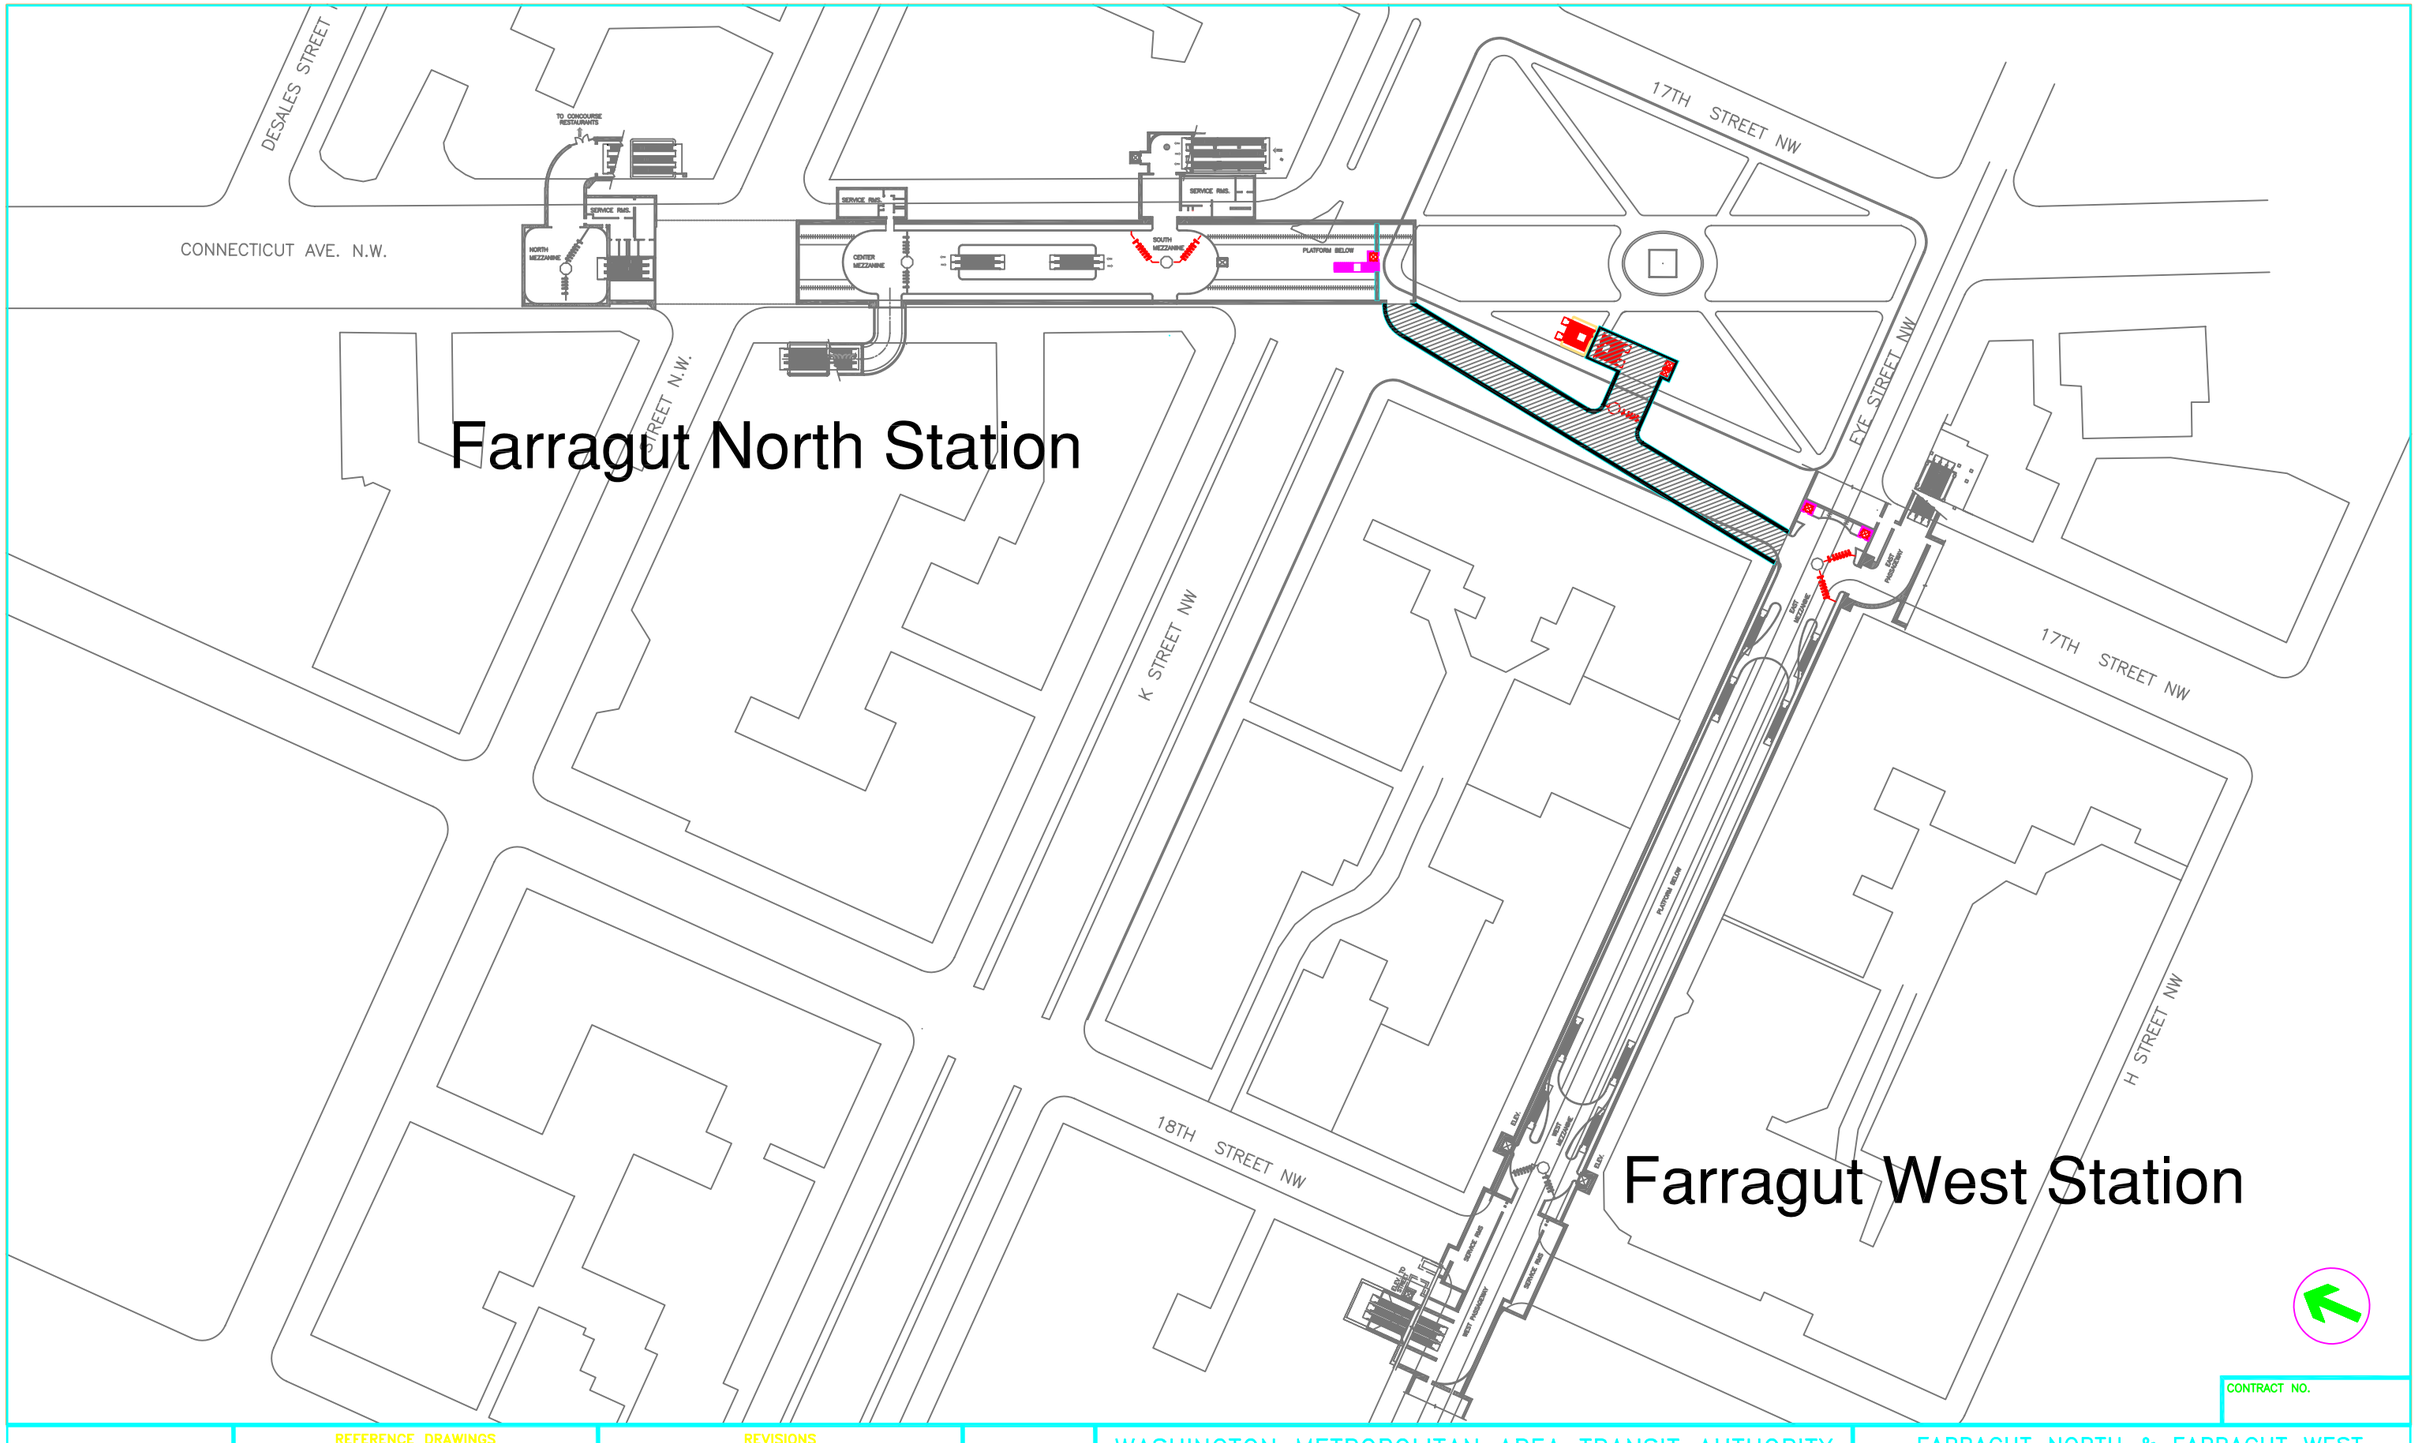

DESIGNED KGP DESIGN STUDIO 08/01 DATE

DRAWN Lloanag 08/01 DATE

CHECKED DATE

APPROVED DATE

REFERENCE DRAWINGS	
NUMBER	DESCRIPTION

REVISIONS		
DATE	BY	DESCRIPTION

WASHINGTON METROPOLITAN AREA TRANSIT AUTHORITY

CAPITAL TRANSIT CONSULTANTS
SECTION DESIGNER

SUBMITTED PROJECT MANAGER

CONTRACT NO.

FARRAGUT NORTH & FARRAGUT WEST PEDESTRIAN PASSAGEWAY

SITE PLAN ALTERNATIVE 2A – ENTRANCE OPTION PAID PASSAGEWAY

SCALE 1"=60' 30 0 30 60

DRAWING NO. A–7

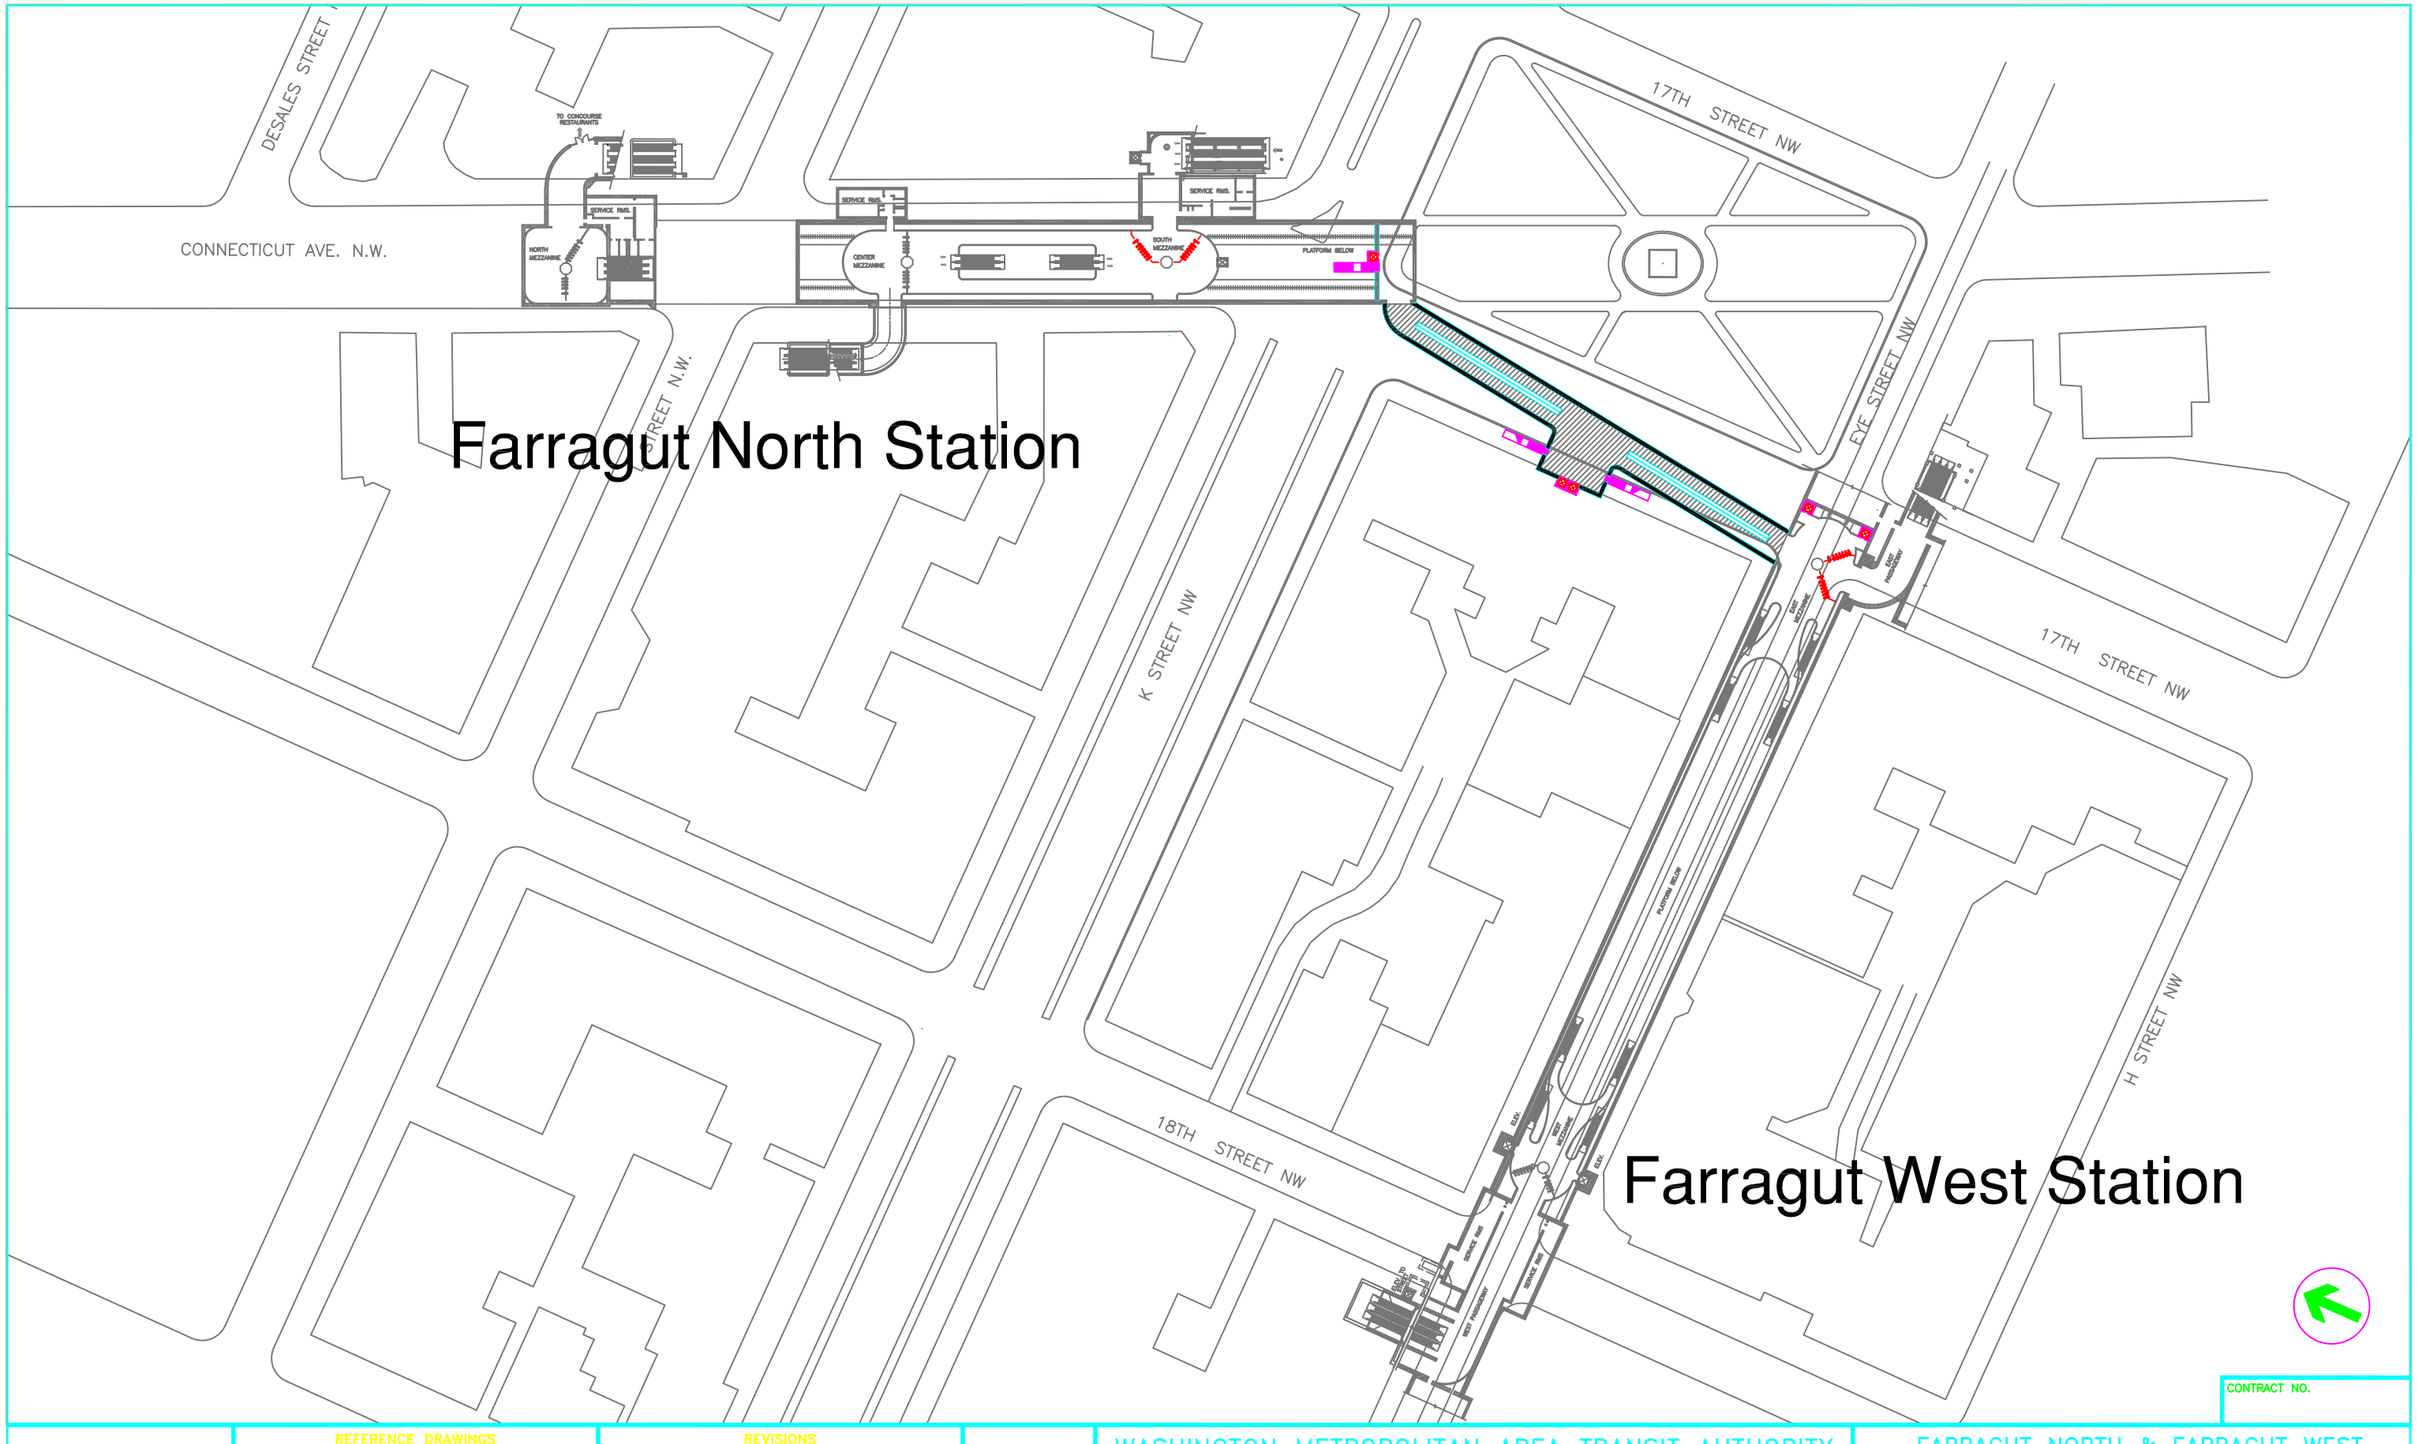

CONTRACT NO.

DESIGNED KGP DESIGN STUDIO 08/01 DATE

DRAWN Lloanag 08/01 DATE

CHECKED DATE

APPROVED DATE

REFERENCE DRAWINGS

NUMBER	DESCRIPTION

REVISIONS

DATE	BY	DESCRIPTION

WASHINGTON METROPOLITAN AREA TRANSIT AUTHORITY

CAPITAL TRANSIT CONSULTANTS
SECTION DESIGNER

SUBMITTED PROJECT MANAGER

FARRAGUT NORTH & FARRAGUT WEST
PEDESTRIAN PASSAGEWAY
SITE PLAN ALTERNATIVE 2B
FREE PASSAGEWAY

SCALE 1"=60' 30 0 30 60

DRAWING NO. A-8

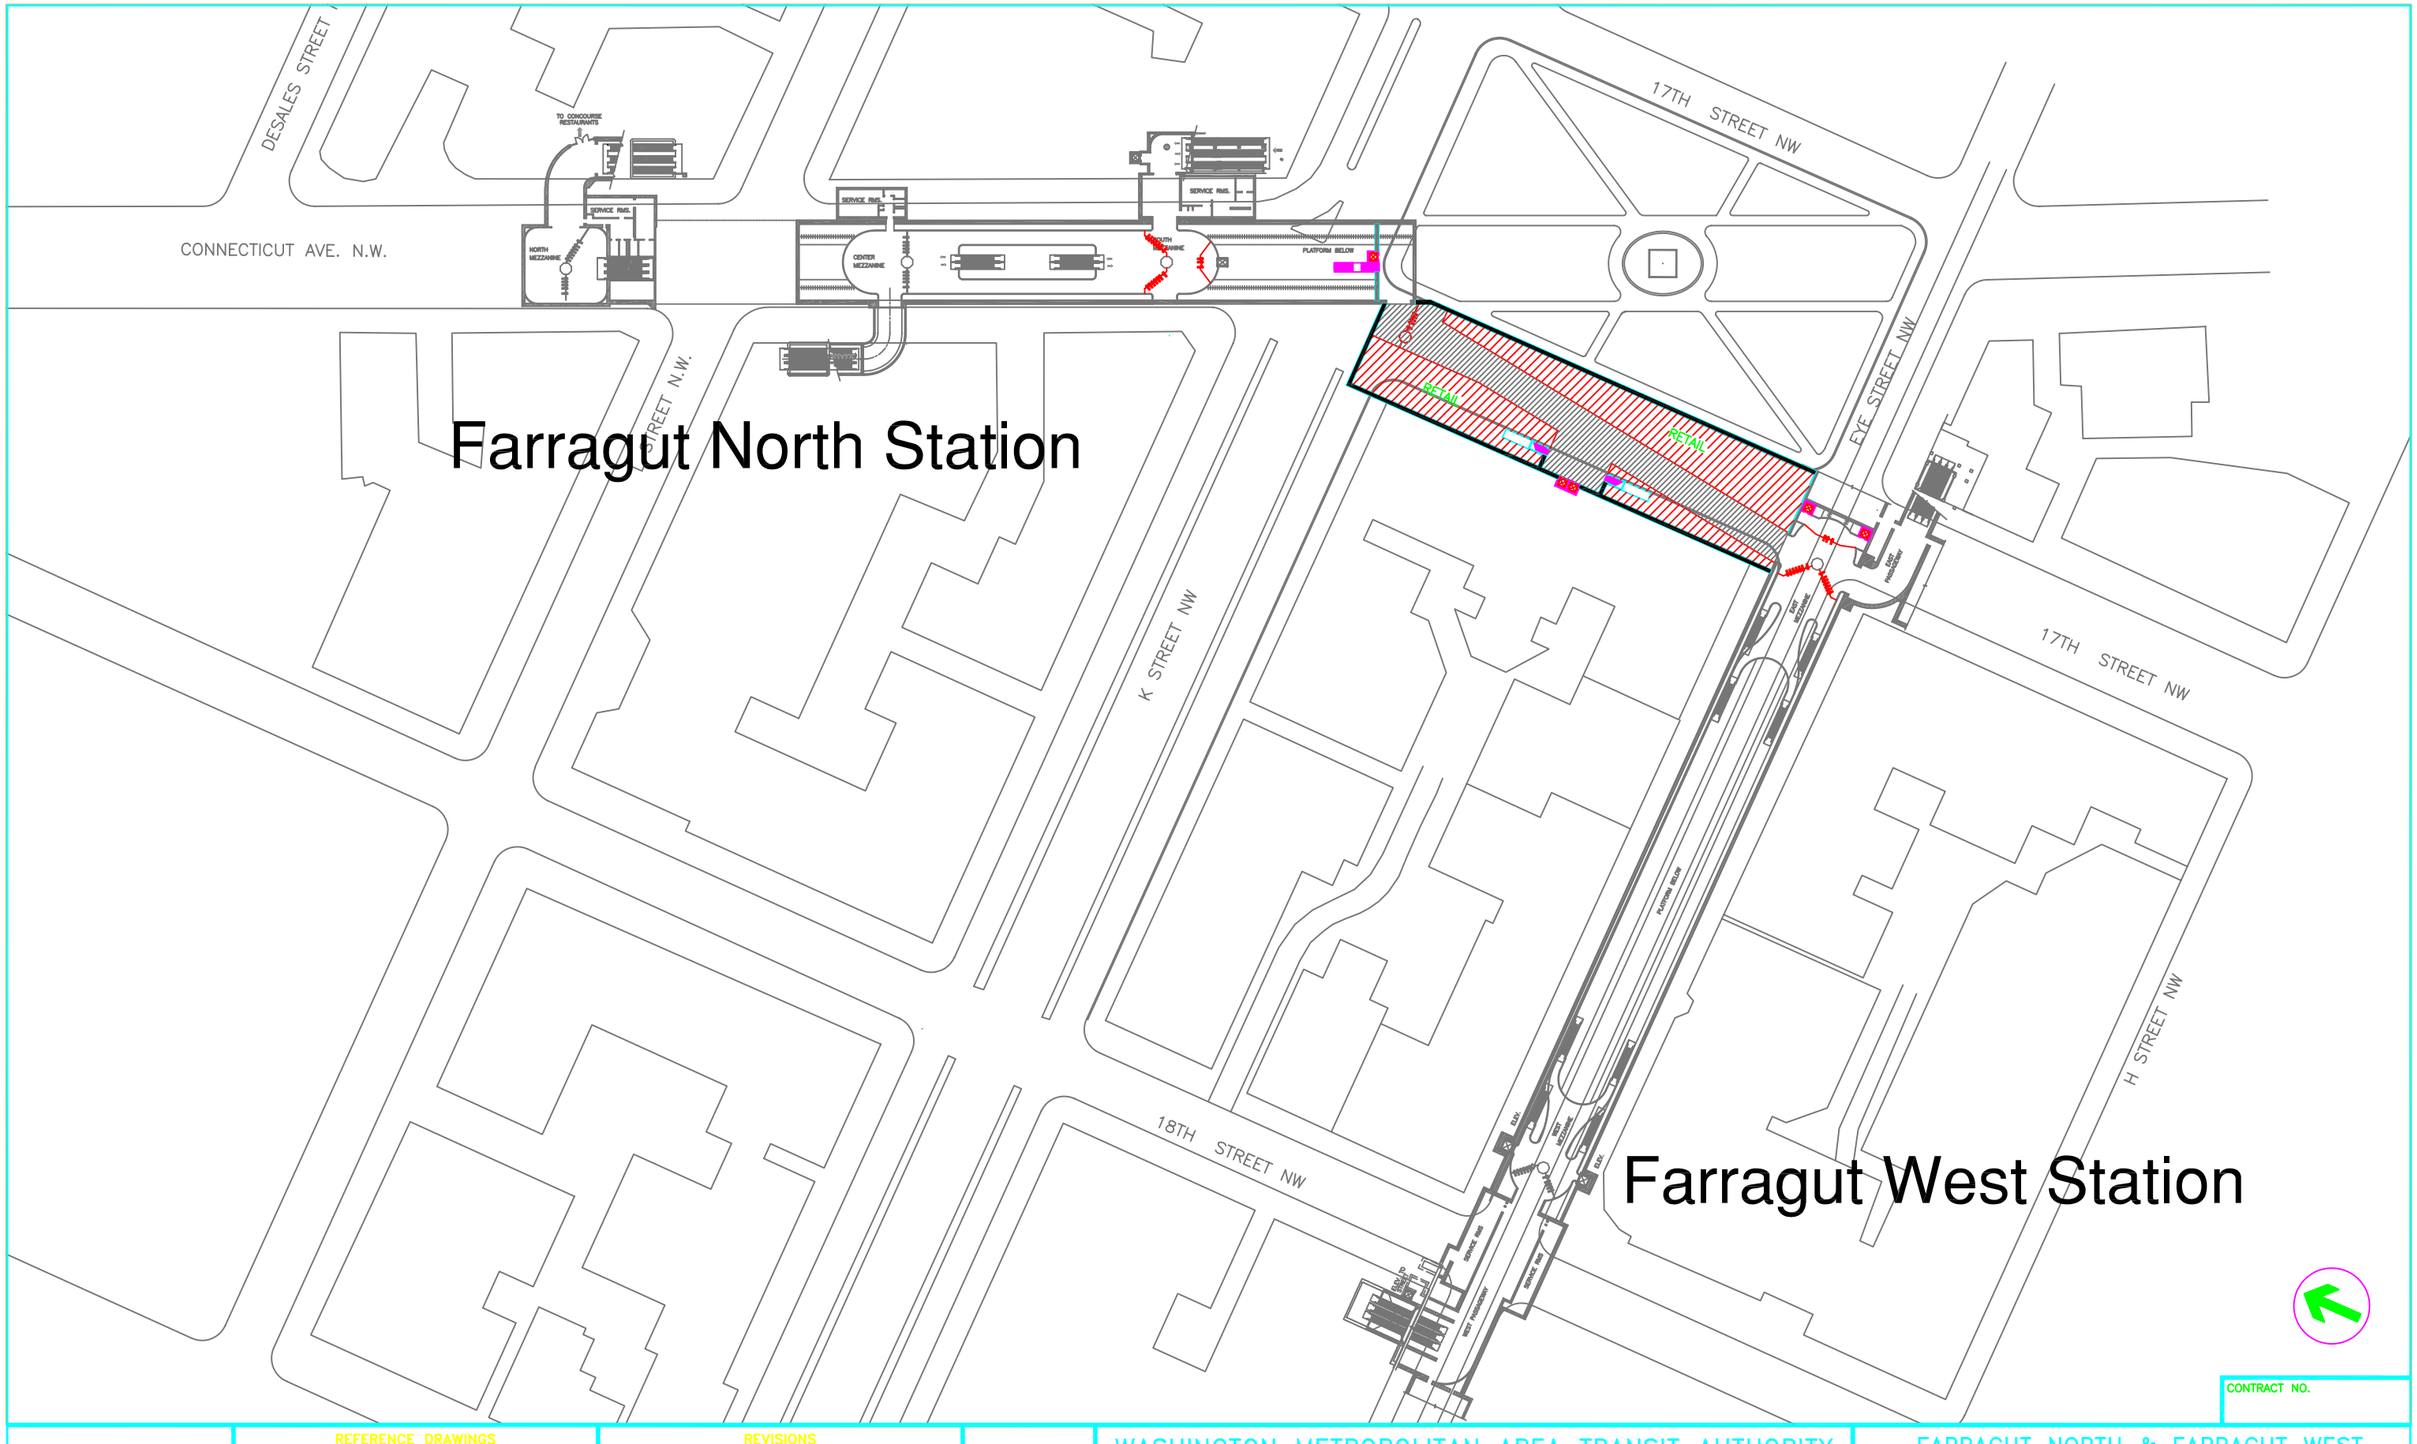

CONTRACT NO.

DESIGNED KGP DESIGN STUDIO 08/01 DATE

DRAWN Lloanag 08/01 DATE

CHECKED DATE

APPROVED DATE

REFERENCE DRAWINGS

NUMBER	DESCRIPTION

REVISIONS

DATE	BY	DESCRIPTION

WASHINGTON METROPOLITAN AREA TRANSIT AUTHORITY

CAPITAL TRANSIT CONSULTANTS
SECTION DESIGNER

SUBMITTED PROJECT MANAGER

FARRAGUT NORTH & FARRAGUT WEST
PEDESTRIAN PASSAGEWAY
SITE PLAN ALTERNATIVE 2C
FREE PASSAGEWAY

SCALE 1"=60' 30 0 30 60

DRAWING NO. A-9

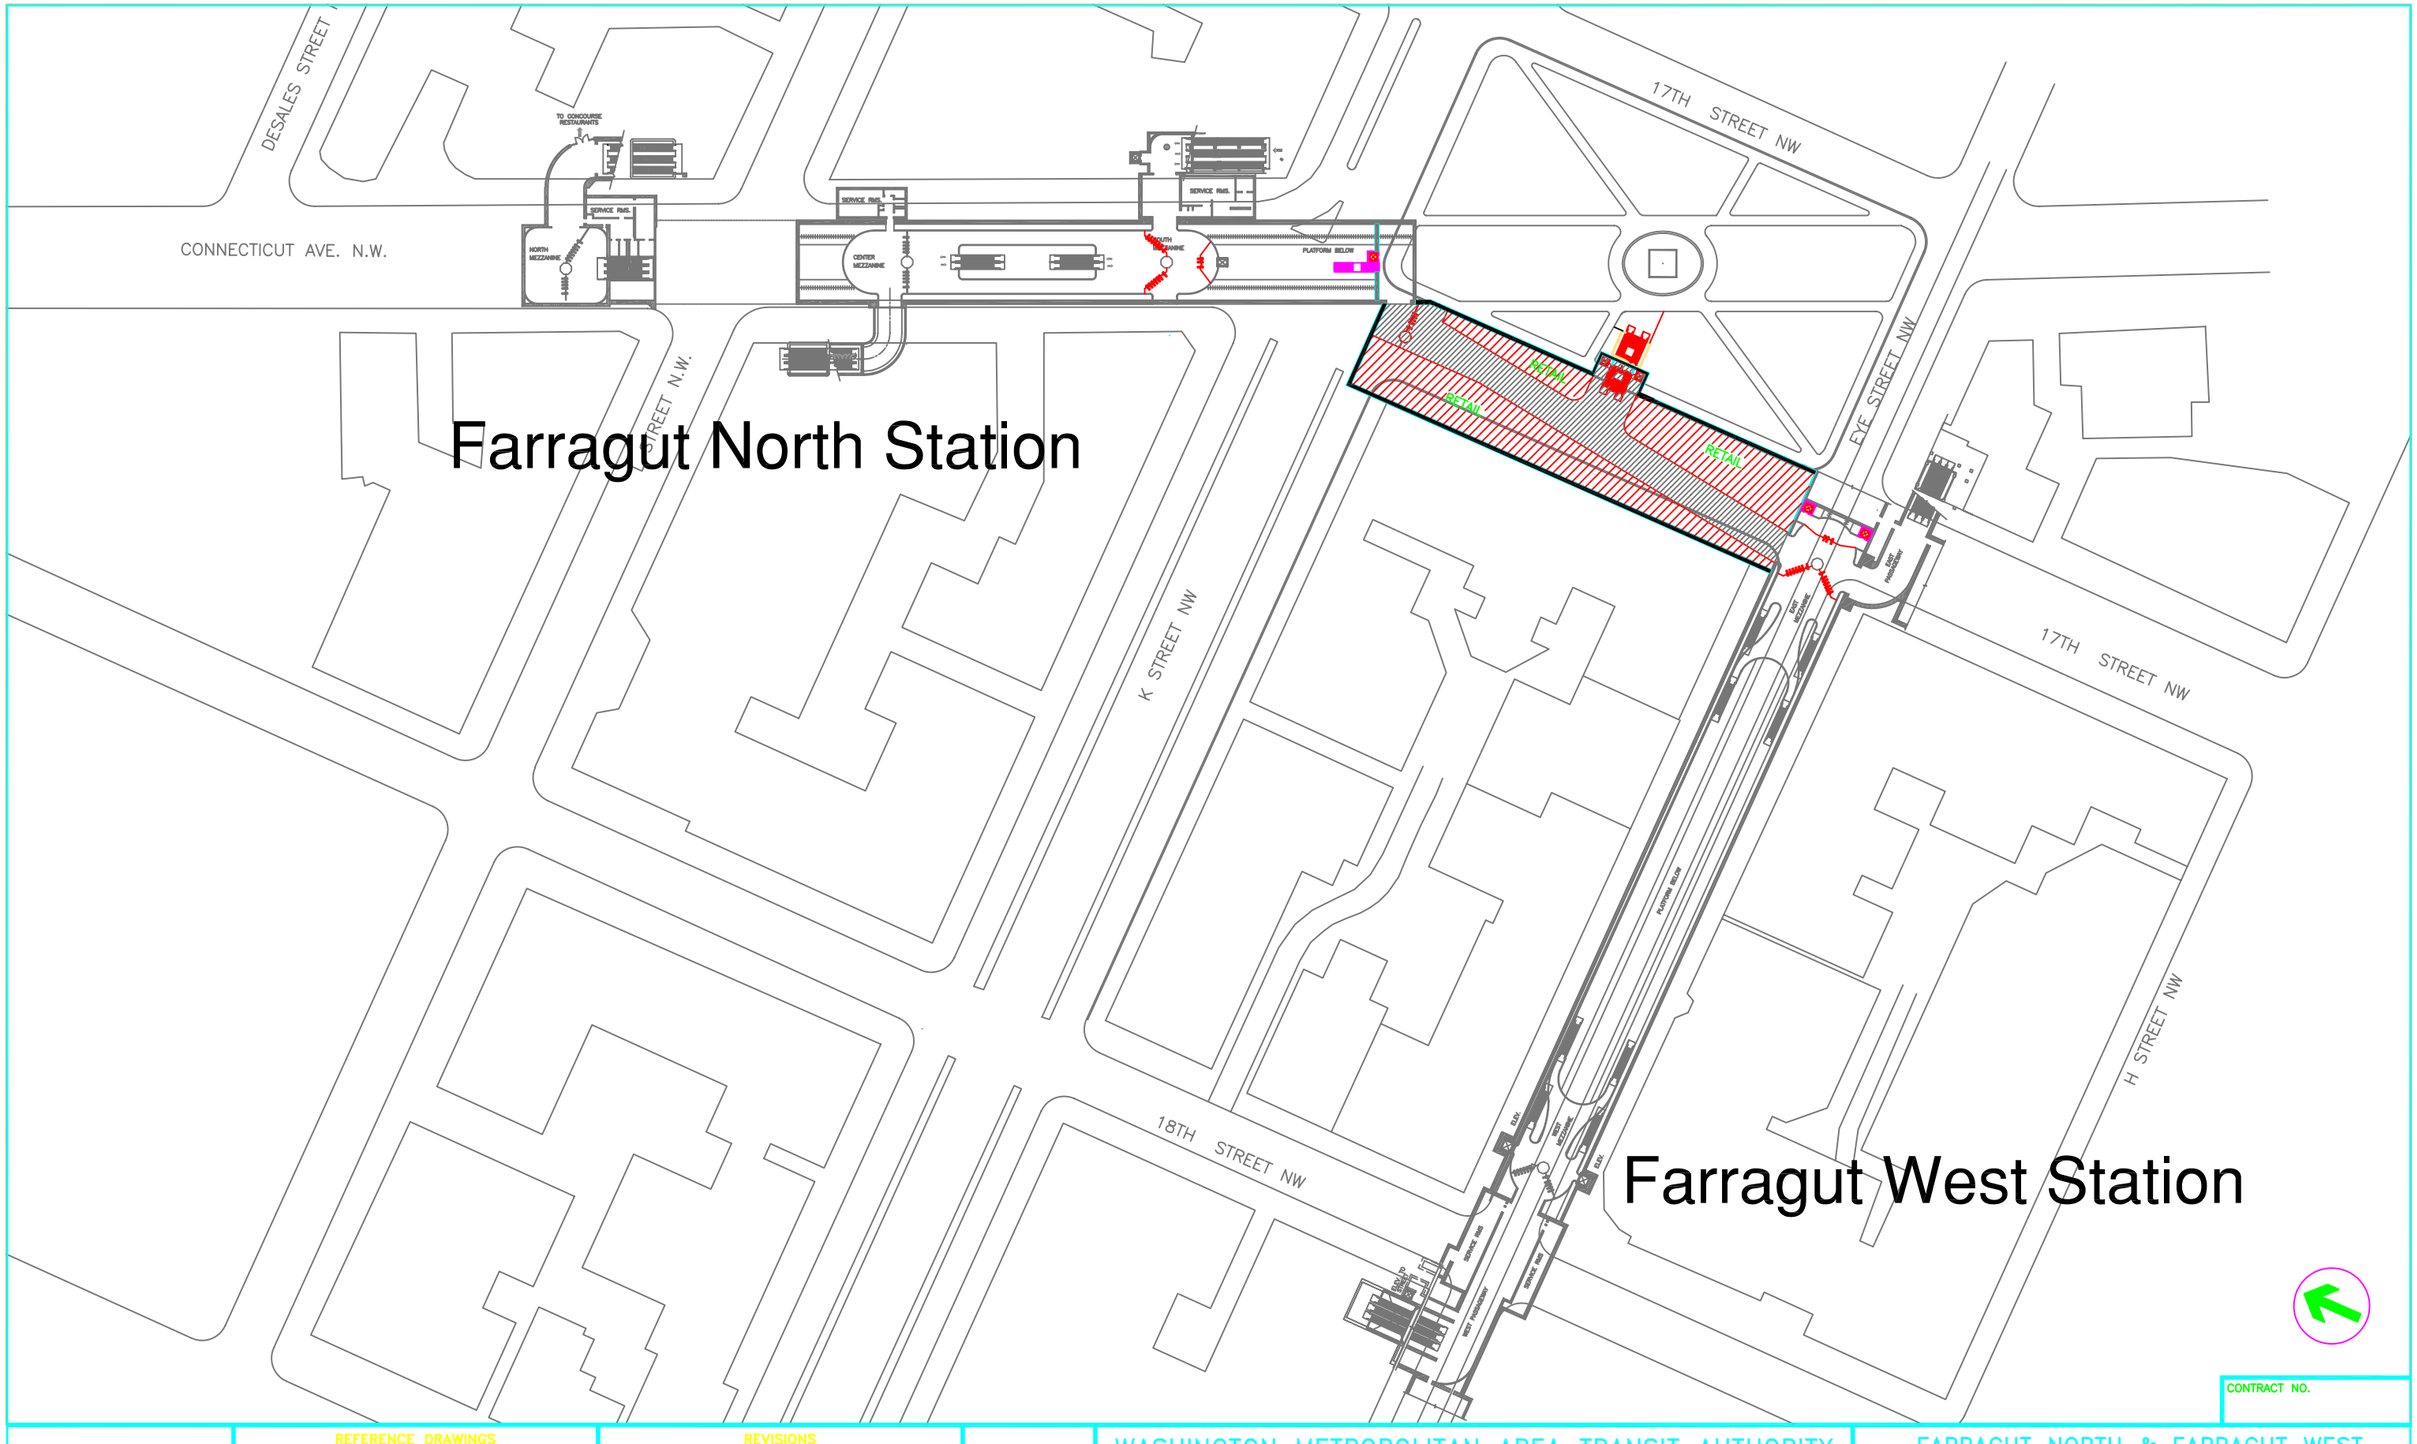

DESIGNED KGP DESIGN STUDIO 08/01 DATE

DRAWN Lloanag 08/01 DATE

CHECKED DATE

APPROVED DATE

REFERENCE DRAWINGS

NUMBER	DESCRIPTION

REVISIONS

DATE	BY	DESCRIPTION

WASHINGTON METROPOLITAN AREA TRANSIT AUTHORITY

CAPITAL TRANSIT CONSULTANTS
SECTION DESIGNER

SUBMITTED PROJECT MANAGER

CONTRACT NO.

FARRAGUT NORTH & FARRAGUT WEST
PEDESTRIAN PASSAGEWAY
SITE PLAN ALTERNATIVE 2C – ENTRANCE OPTION
FREE PASSAGEWAY

SCALE 1"=60' 30 0 30 60

DRAWING NO. A–10

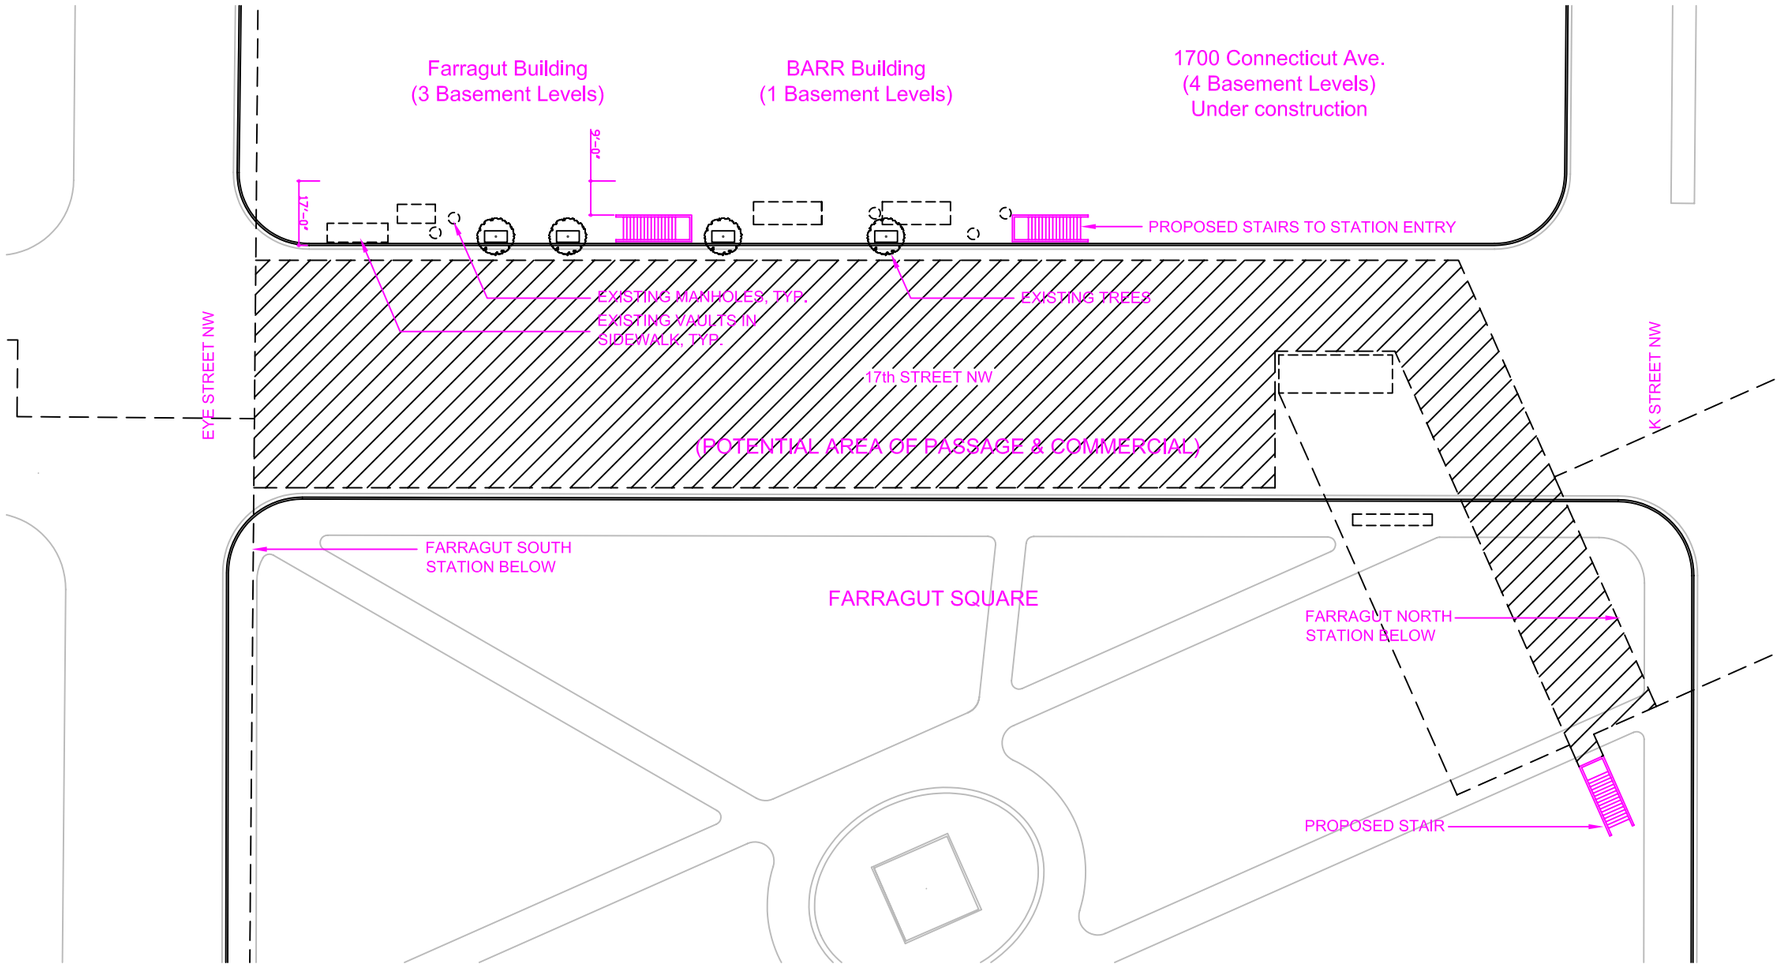

SITE PLAN

CONTRACT NO.

DESIGNED KGP DESIGN STUDIO 3.26.04 DATE
DRAWN F.PARAON 3.26.04 DATE
CHECKED DATE
APPROVED DATE

REFERENCE DRAWINGS

NUMBER	DESCRIPTION

REVISIONS

DATE	BY	DESCRIPTION

WASHINGTON METROPOLITAN AREA TRANSIT AUTHORITY

CAPITAL TRANSIT CONSULTANTS
SECTION DESIGNER

SUBMITTED PROJECT MANAGER

FARRAGUT NORTH & FARRAGUT WEST
PEDESTRIAN PASSAGEWAY
SITE PLAN ALTERNATIVE 2
EXISTING VENT SHAFT REMAINS

SCALE 1"=20' 10 0 10 20

DRAWING NO. A-12

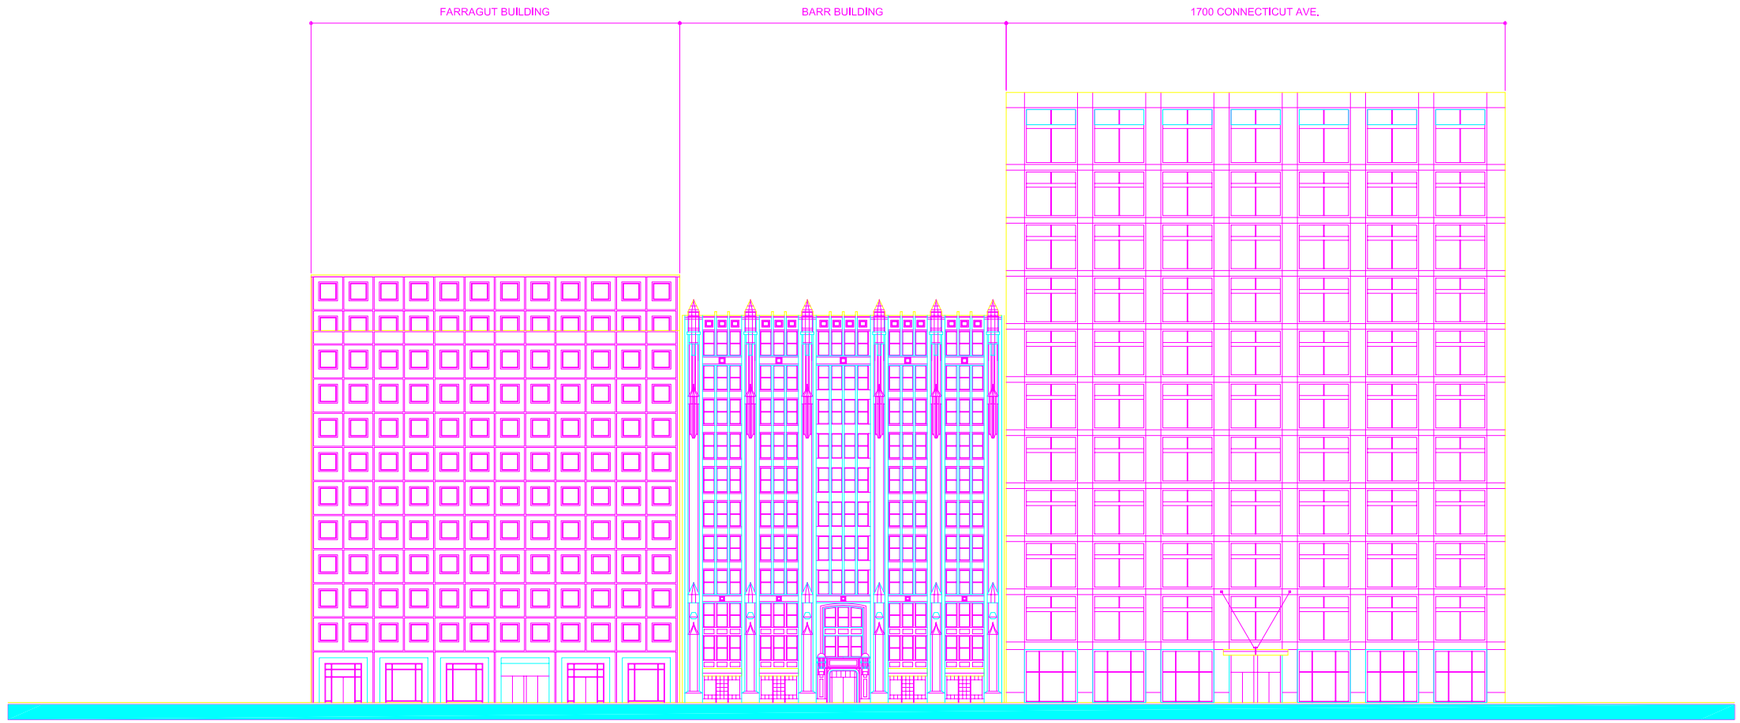

ELEVATION FROM FARRAGUT SQUARE - EXISTING BUILDINGS

CONTRACT NO.

DESIGNED KGP DESIGN STUDIO 3.26.04 DATE
DRAWN PARAON 3.26.04 DATE
CHECKED DATE
APPROVED DATE

REFERENCE DRAWINGS	
NUMBER	DESCRIPTION

REVISIONS		
DATE	BY	DESCRIPTION

WASHINGTON METROPOLITAN AREA TRANSIT AUTHORITY

CAPITAL TRANSIT CONSULTANTS
SECTION DESIGNER

SUBMITTED
PROJECT MANAGER

FARRAGUT NORTH & FARRAGUT WEST
PEDESTRIAN PASSAGEWAY
SITE PLAN ALTERNATIVE 1
ELEVATION

SCALE 1"=20' 10 0 10 20

DRAWING NO. A-13

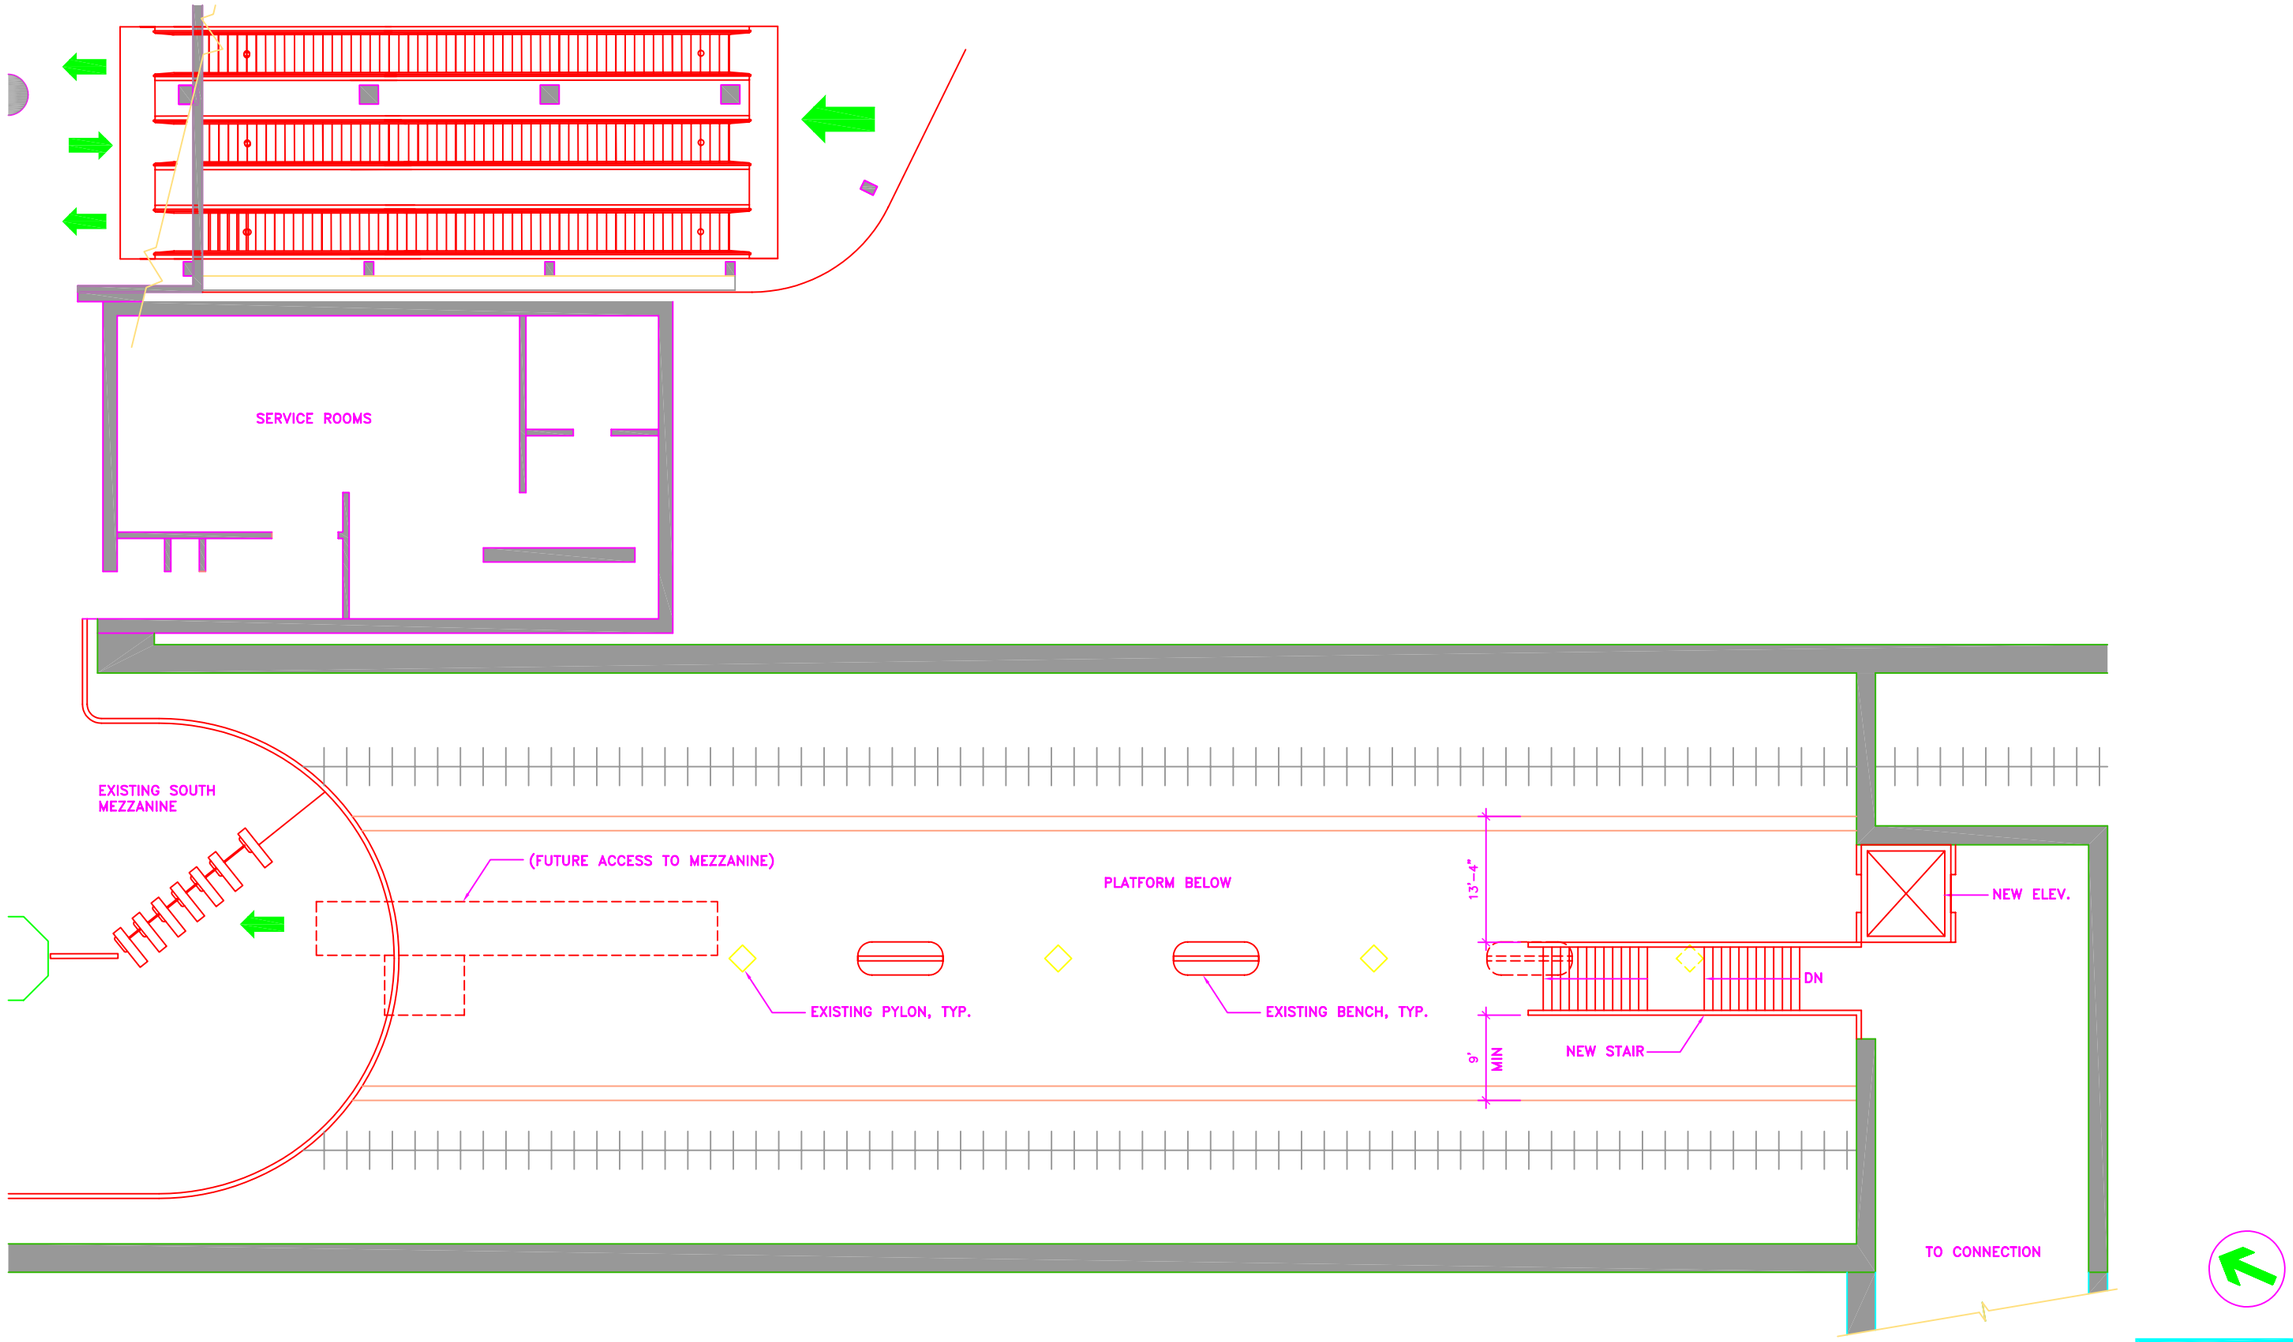

CONTRACT NO.

DESIGNED KGP DESIGN STUDIO 08/01 DATE
DRAWN Lioonog 08/01 DATE
CHECKED DATE
APPROVED DATE

REFERENCE DRAWINGS

NUMBER	DESCRIPTION

REVISIONS

DATE	BY	DESCRIPTION

WASHINGTON METROPOLITAN AREA TRANSIT AUTHORITY

CAPITAL TRANSIT CONSULTANTS
SECTION DESIGNER

SUBMITTED PROJECT MANAGER

FARRAGUT NORTH & FARRAGUT WEST
PEDESTRIAN PASSAGEWAY
ENLARGED PLAN ALTERNATIVE 1
STAIR/ELEVATOR COMBINATION

SCALE 1/8"=1'-0"

DRAWING NO. A-14

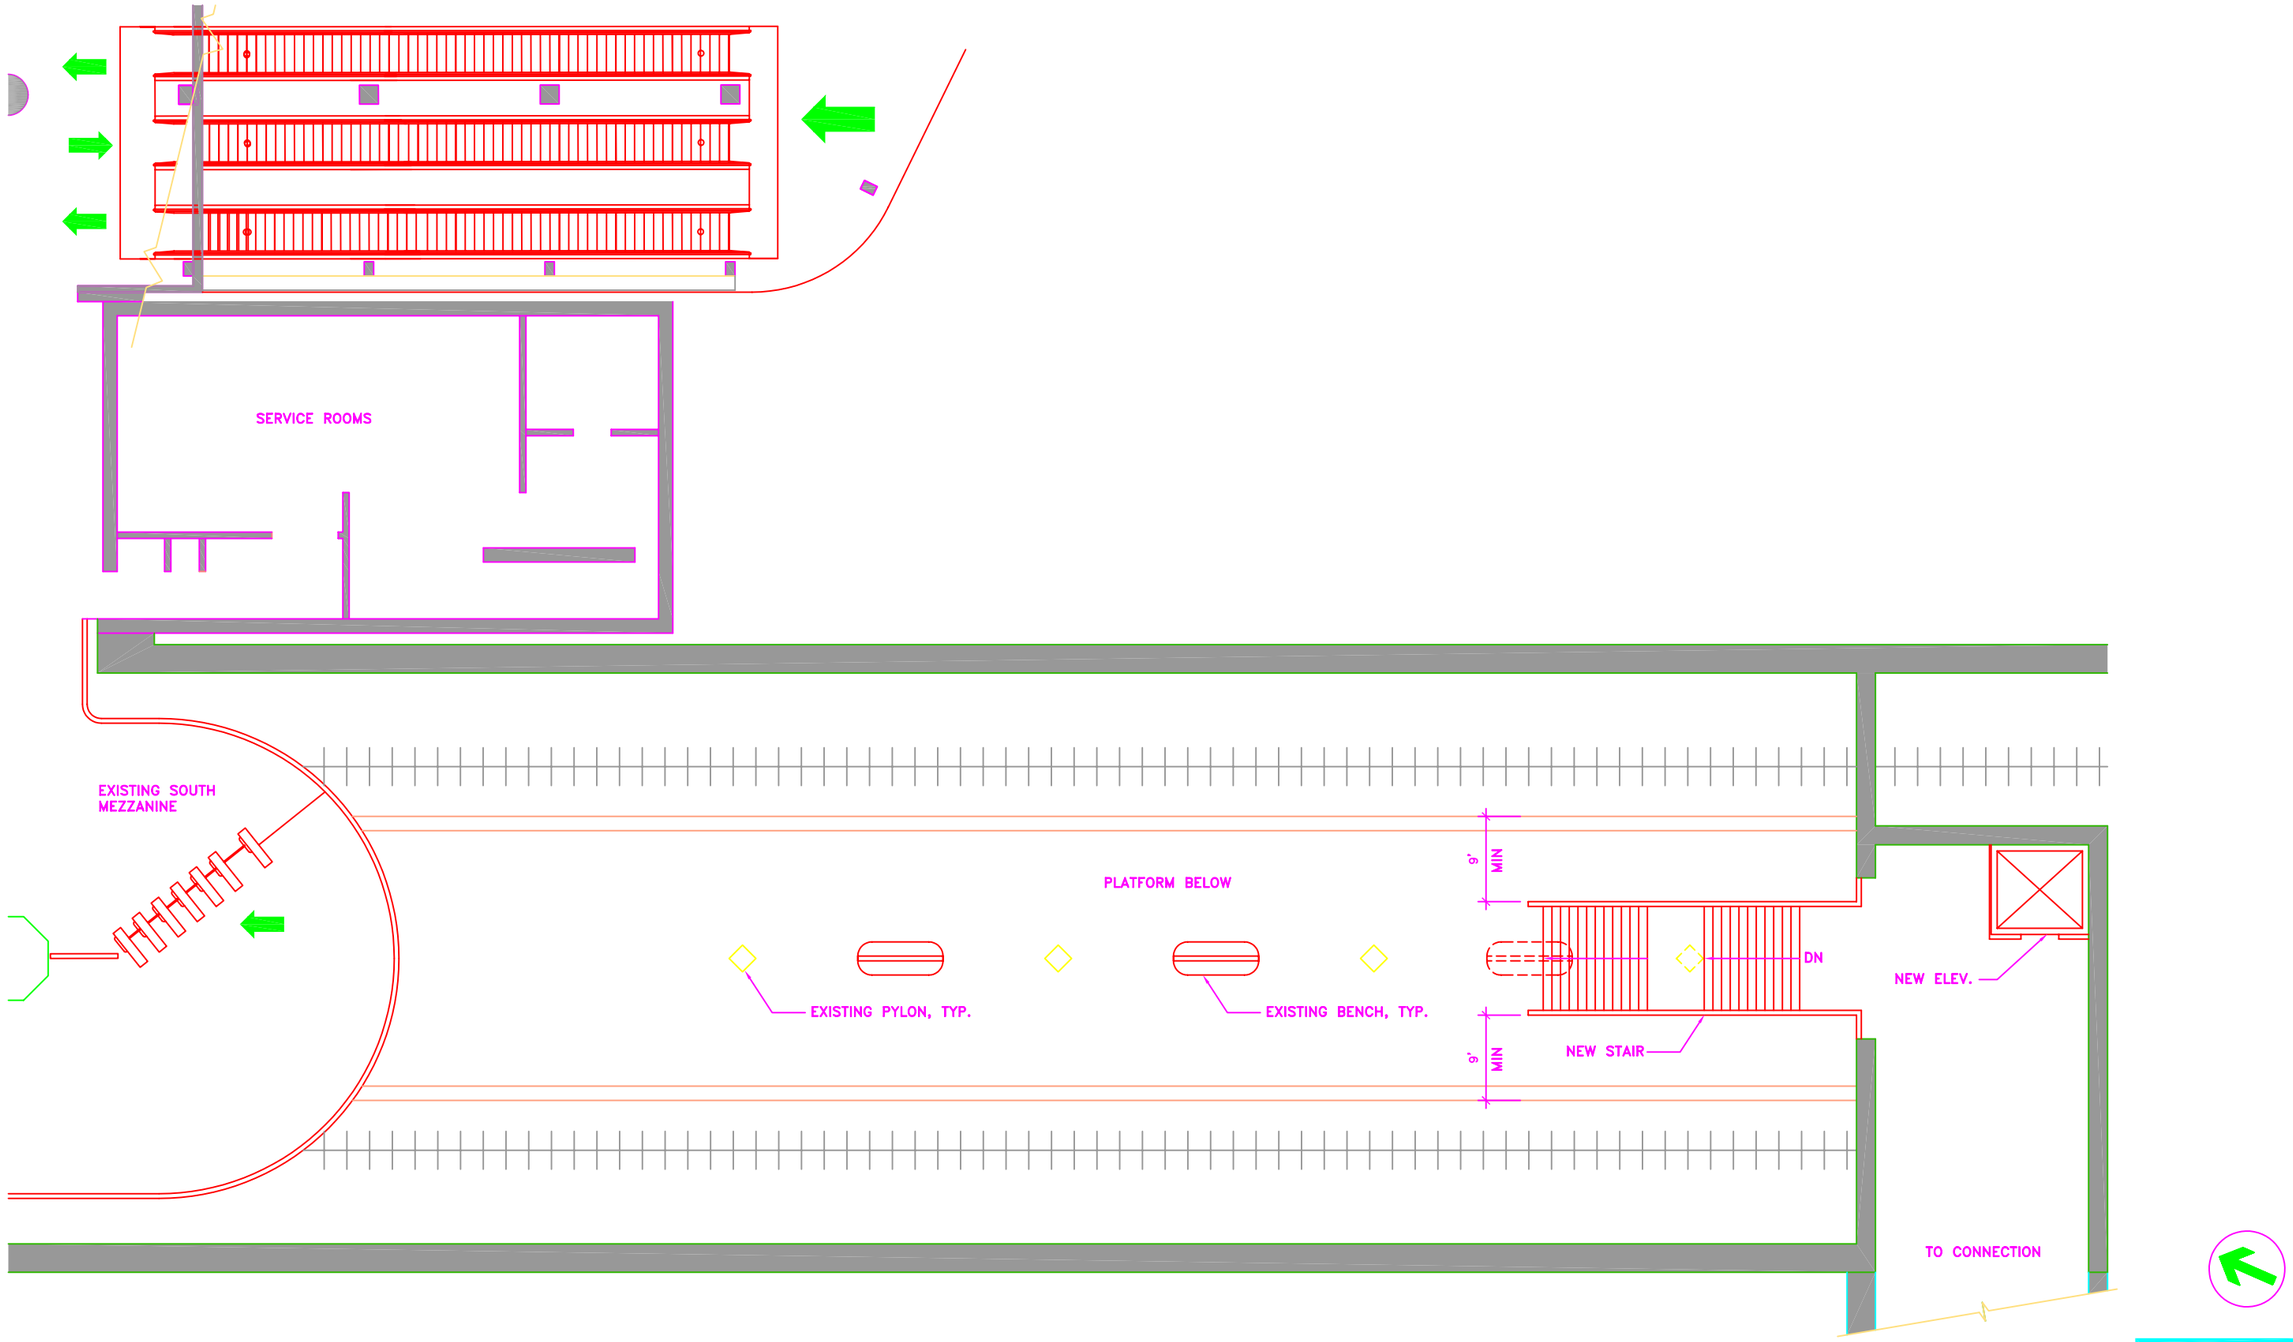

CONTRACT NO.

DESIGNED	KGP DESIGN STUDIO	08/01 DATE
DRAWN	Lioonag	08/01 DATE
CHECKED		DATE
APPROVED		DATE

REFERENCE DRAWINGS

NUMBER	DESCRIPTION

REVISIONS

DATE	BY	DESCRIPTION

WASHINGTON METROPOLITAN AREA TRANSIT AUTHORITY

CAPITAL TRANSIT CONSULTANTS
SECTION DESIGNER

SUBMITTED
PROJECT MANAGER

FARRAGUT NORTH & FARRAGUT WEST
PEDESTRIAN PASSAGEWAY
ENLARGED PLAN ALTERNATIVE 2
WIDE STAIR/REMOTE ELEVATOR

SCALE 1/8"=1'-0"

DRAWING NO. A-15

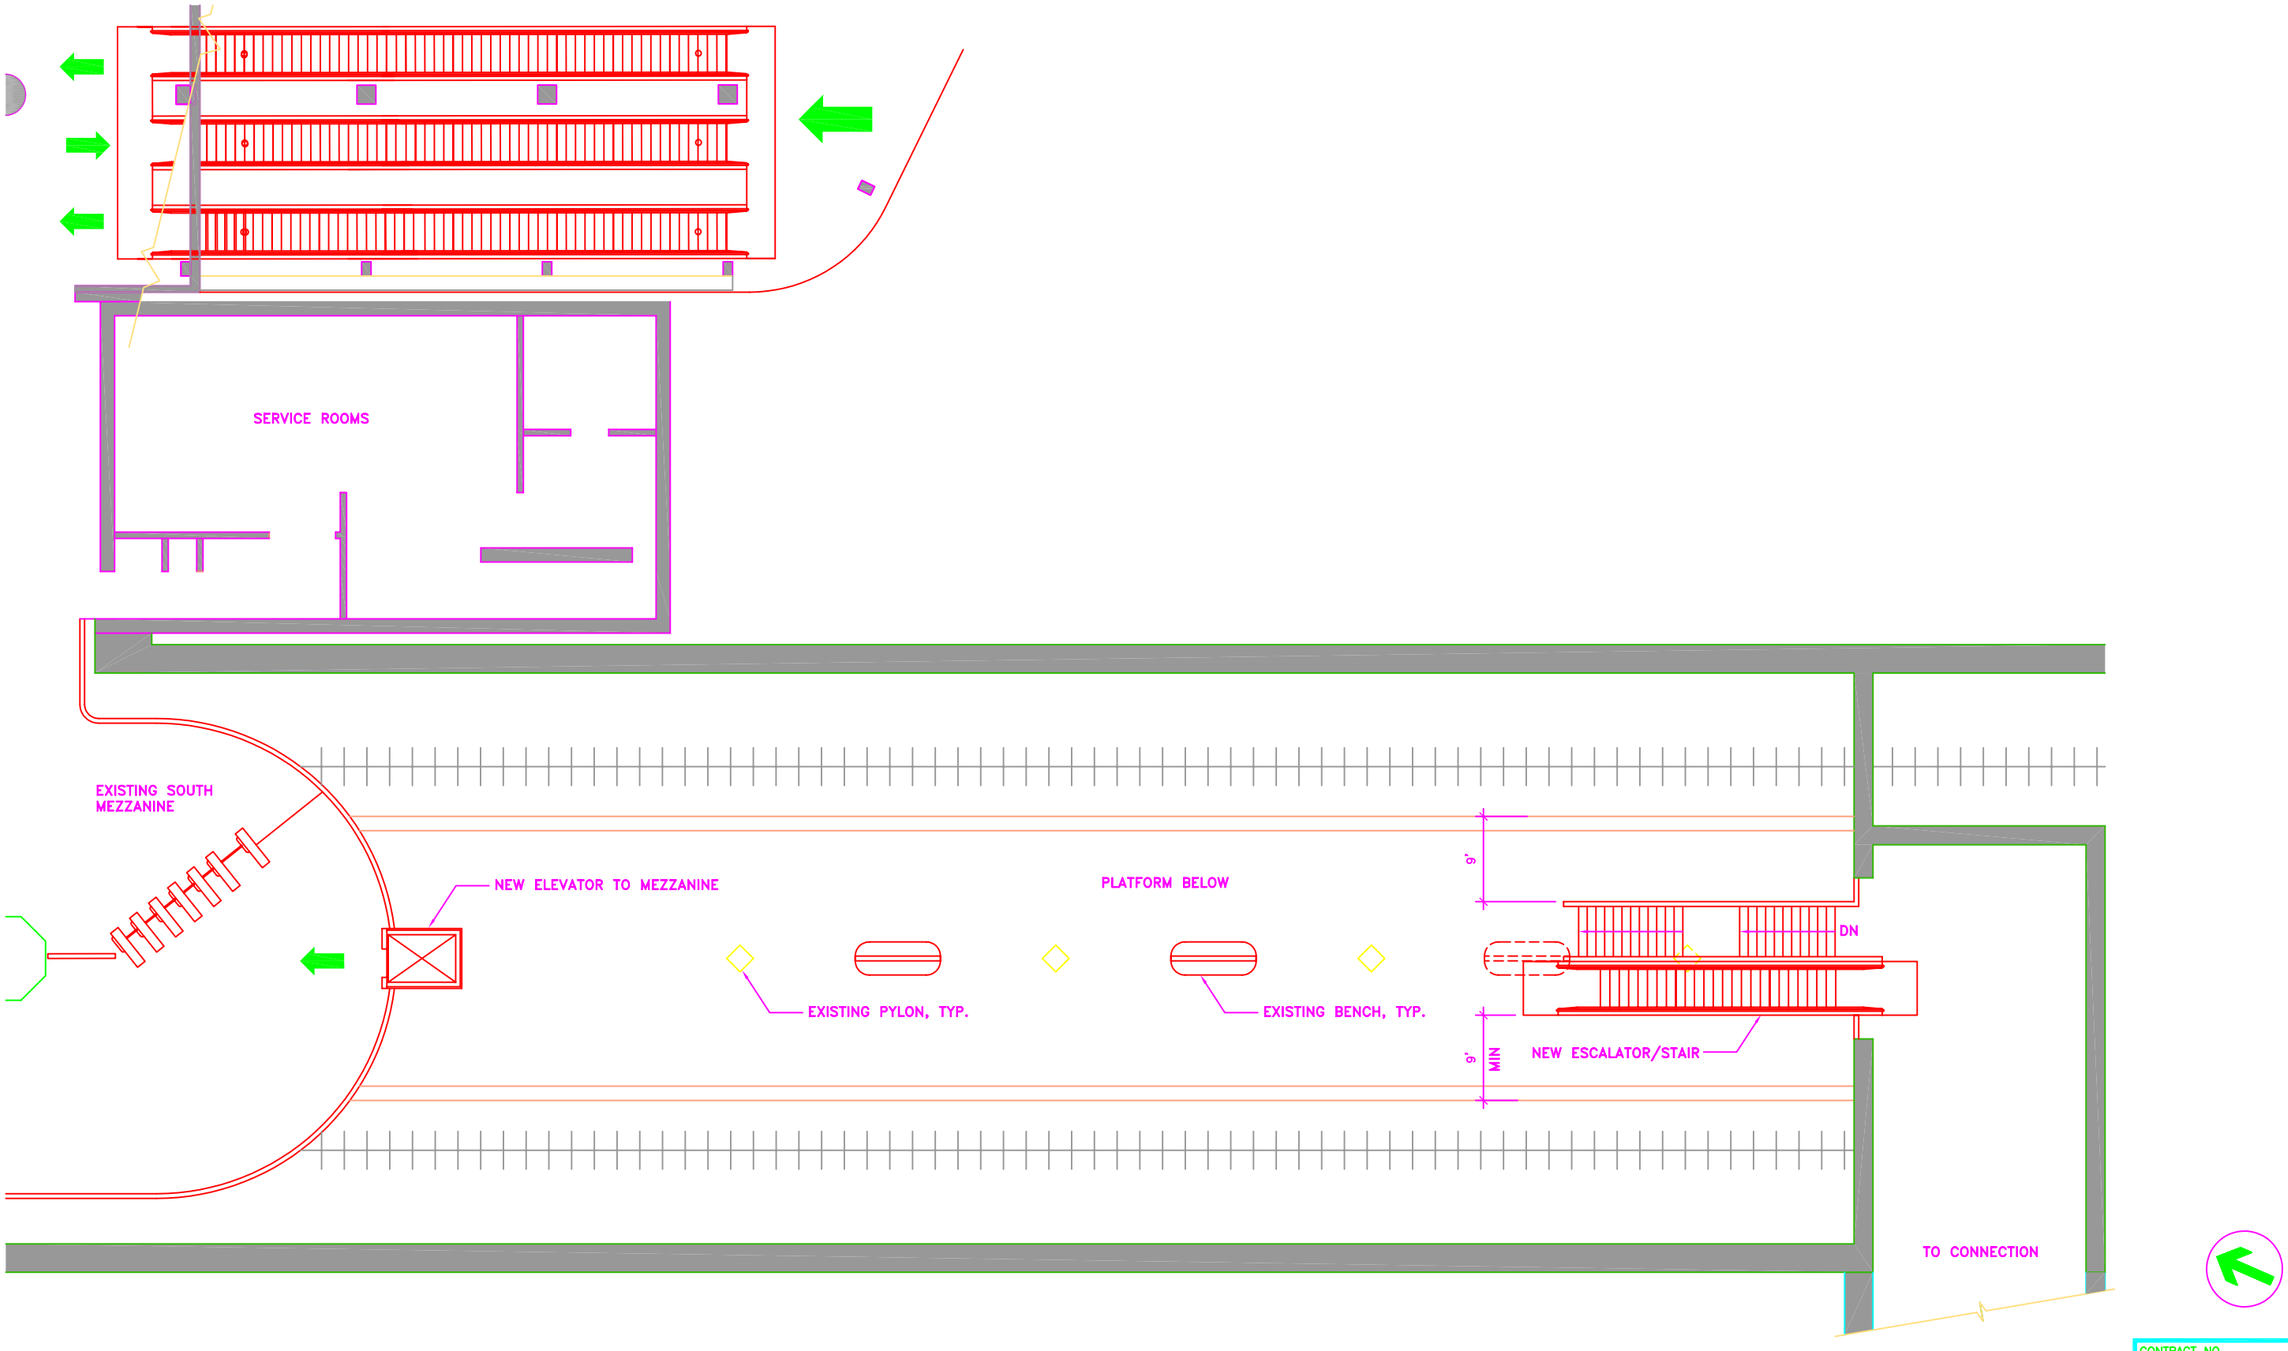

CONTRACT NO.

DESIGNED KGP DESIGN STUDIO 08/01 DATE
DRAWN Lioanog 08/01 DATE
CHECKED DATE
APPROVED DATE

REFERENCE DRAWINGS

NUMBER	DESCRIPTION

REVISIONS

DATE	BY	DESCRIPTION

WASHINGTON METROPOLITAN AREA TRANSIT AUTHORITY

CAPITAL TRANSIT CONSULTANTS
SECTION DESIGNER

SUBMITTED
PROJECT MANAGER

FARRAGUT NORTH & FARRAGUT WEST
PEDESTRIAN PASSAGEWAY
ENLARGED PLAN ALTERNATIVE 3
ESCALATOR/STAIR COMBINATION

SCALE 1/8"=1'-0"

DRAWING NO. A-16

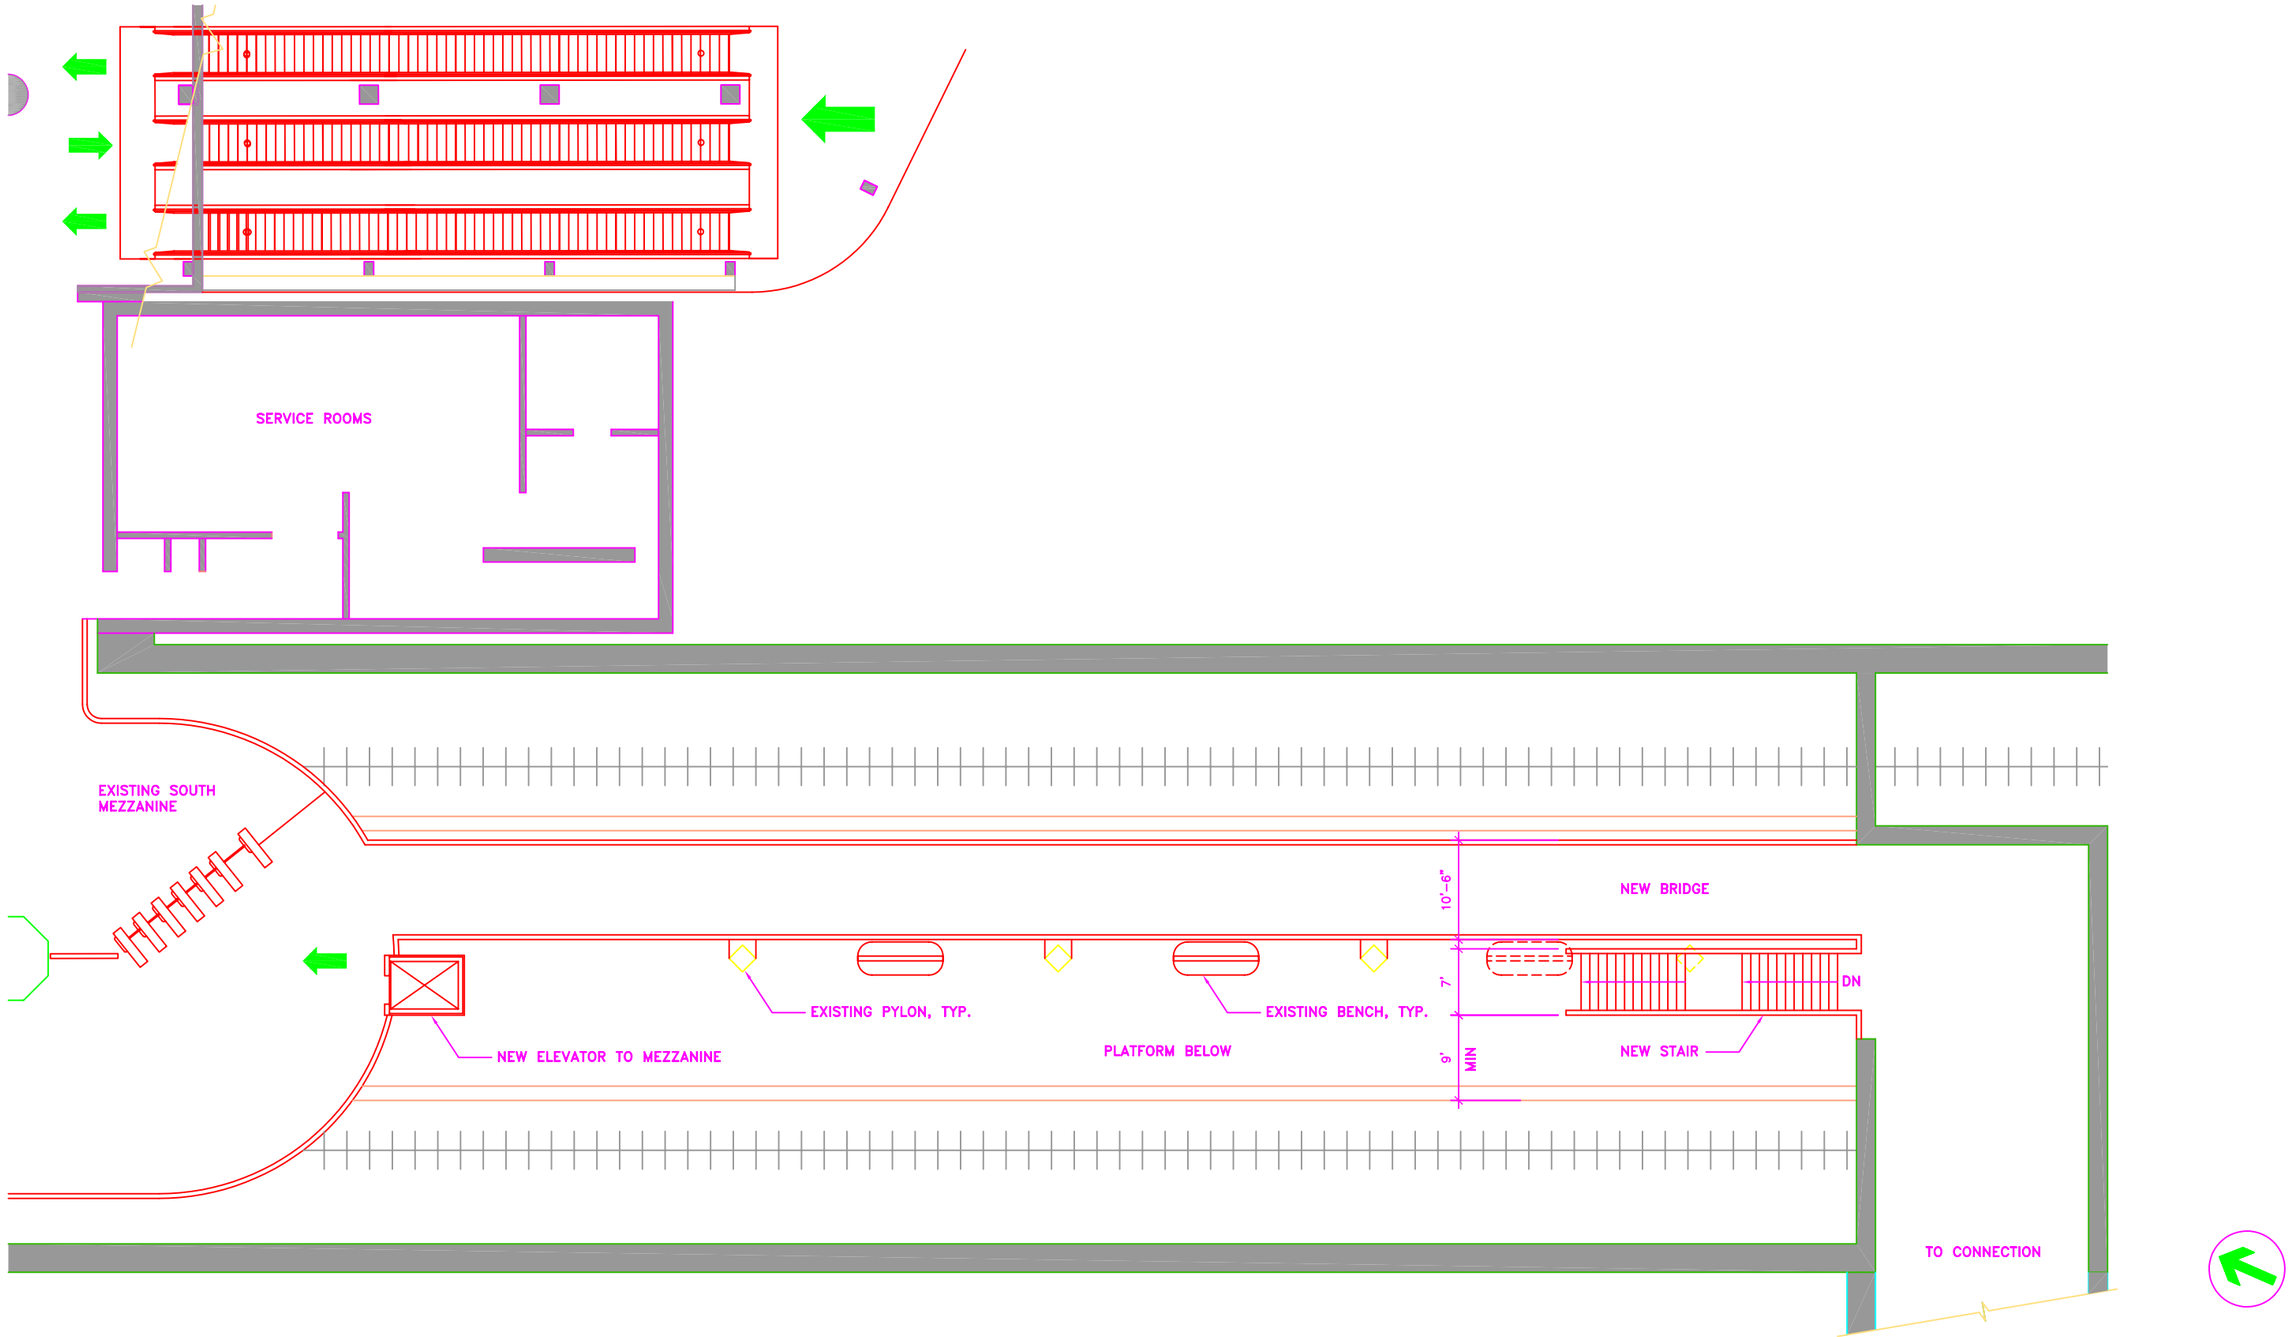

CONTRACT NO.

DESIGNED KGP DESIGN STUDIO 08/01 DATE
DRAWN Lioonog 08/01 DATE
CHECKED DATE
APPROVED DATE

REFERENCE DRAWINGS

NUMBER	DESCRIPTION

REVISIONS

DATE	BY	DESCRIPTION

WASHINGTON METROPOLITAN AREA TRANSIT AUTHORITY

CAPITAL TRANSIT CONSULTANTS
SECTION DESIGNER

SUBMITTED PROJECT MANAGER

FARRAGUT NORTH & FARRAGUT WEST
PEDESTRIAN PASSAGEWAY
ENLARGED PLAN ALTERNATIVE 4
BRIDGE/STAIR COMBINATION

SCALE 1/8"=1'-0"

DRAWING NO. A-17

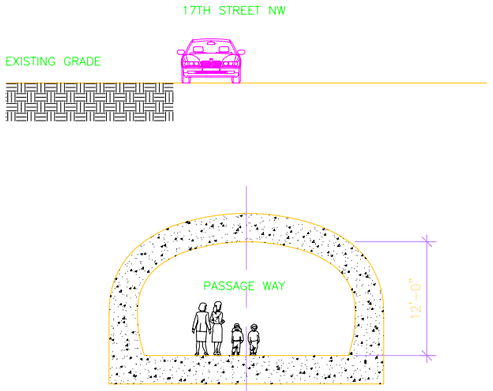

CROSS SECTION - PASSAGE OPTION

SC: 1/8" = 1'-0"

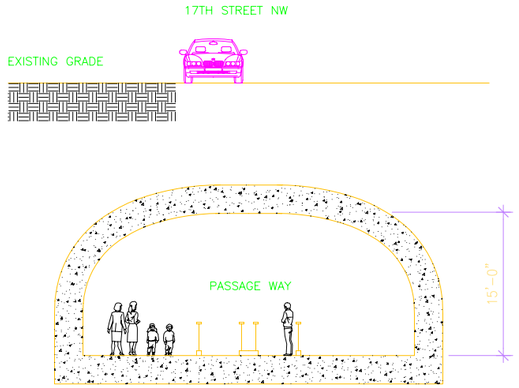

CROSS SECTION - PEOPLE MOVER OPTION

SC: 1/8" = 1'-0"

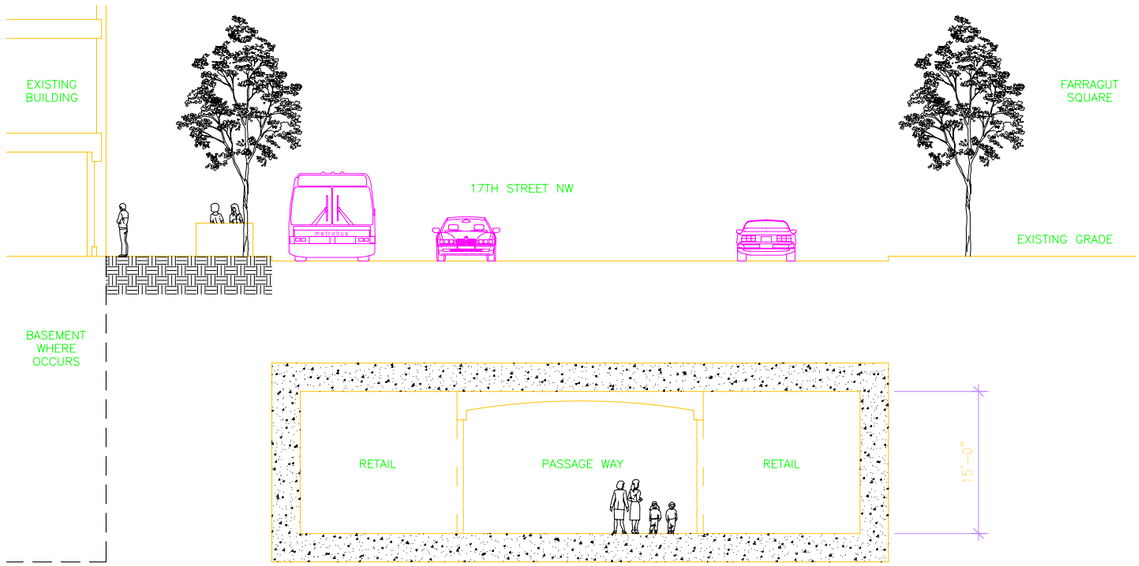

CROSS SECTION - RETAIL OPTION

SC: 1/8" = 1'-0"

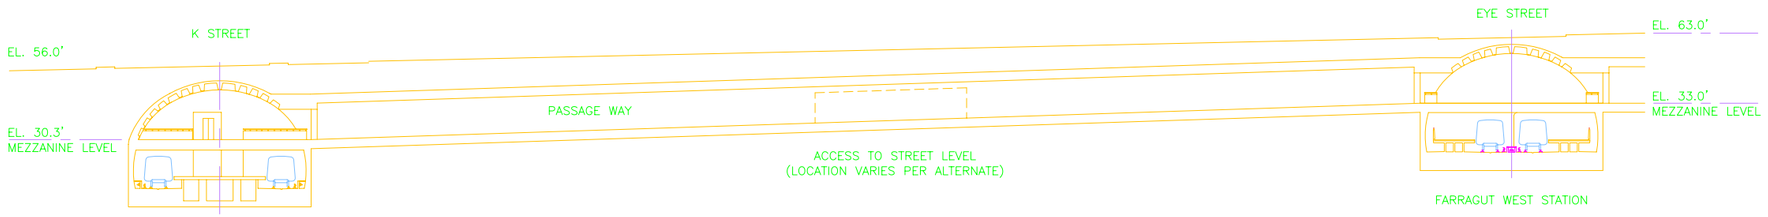

LONGITUDINAL SECTION - ALTERNATIVE 2

1" = 25'-0"

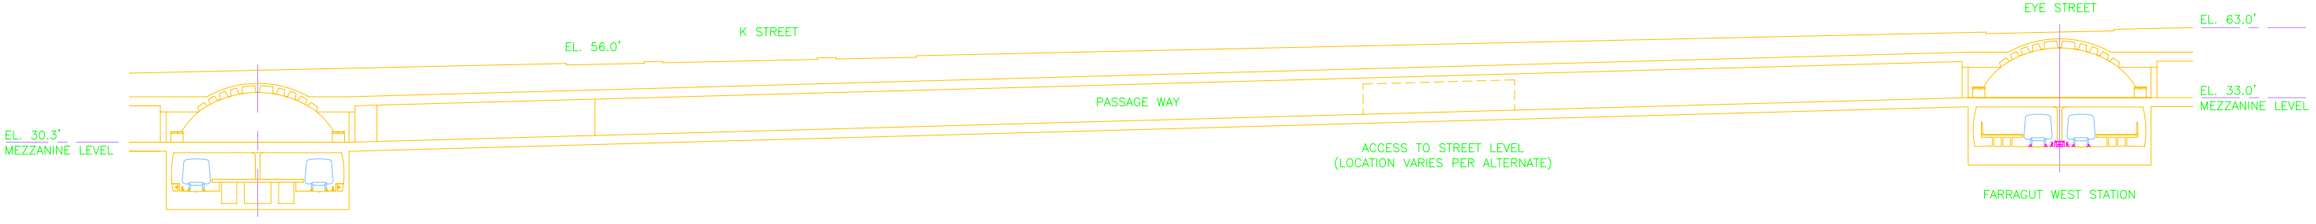

LONGITUDINAL SECTION - ALTERNATIVE 1

1" = 25'-0"

CONTRACT NO.

DESIGNED KGP DESIGN STUDIO 3.26.04 DATE

DRAWN PARAON 3.26.04 DATE

CHECKED DATE

APPROVED DATE

REFERENCE DRAWINGS

NUMBER	DESCRIPTION

REVISIONS

DATE	BY	DESCRIPTION

WASHINGTON METROPOLITAN AREA TRANSIT AUTHORITY

CAPITAL TRANSIT CONSULTANTS
SECTION DESIGNER

SUBMITTED PROJECT MANAGER

FARRAGUT NORTH & FARRAGUT WEST PEDESTRIAN PASSAGEWAY SECTIONS

SCALE AS NOTED

DRAWING NO. A-18